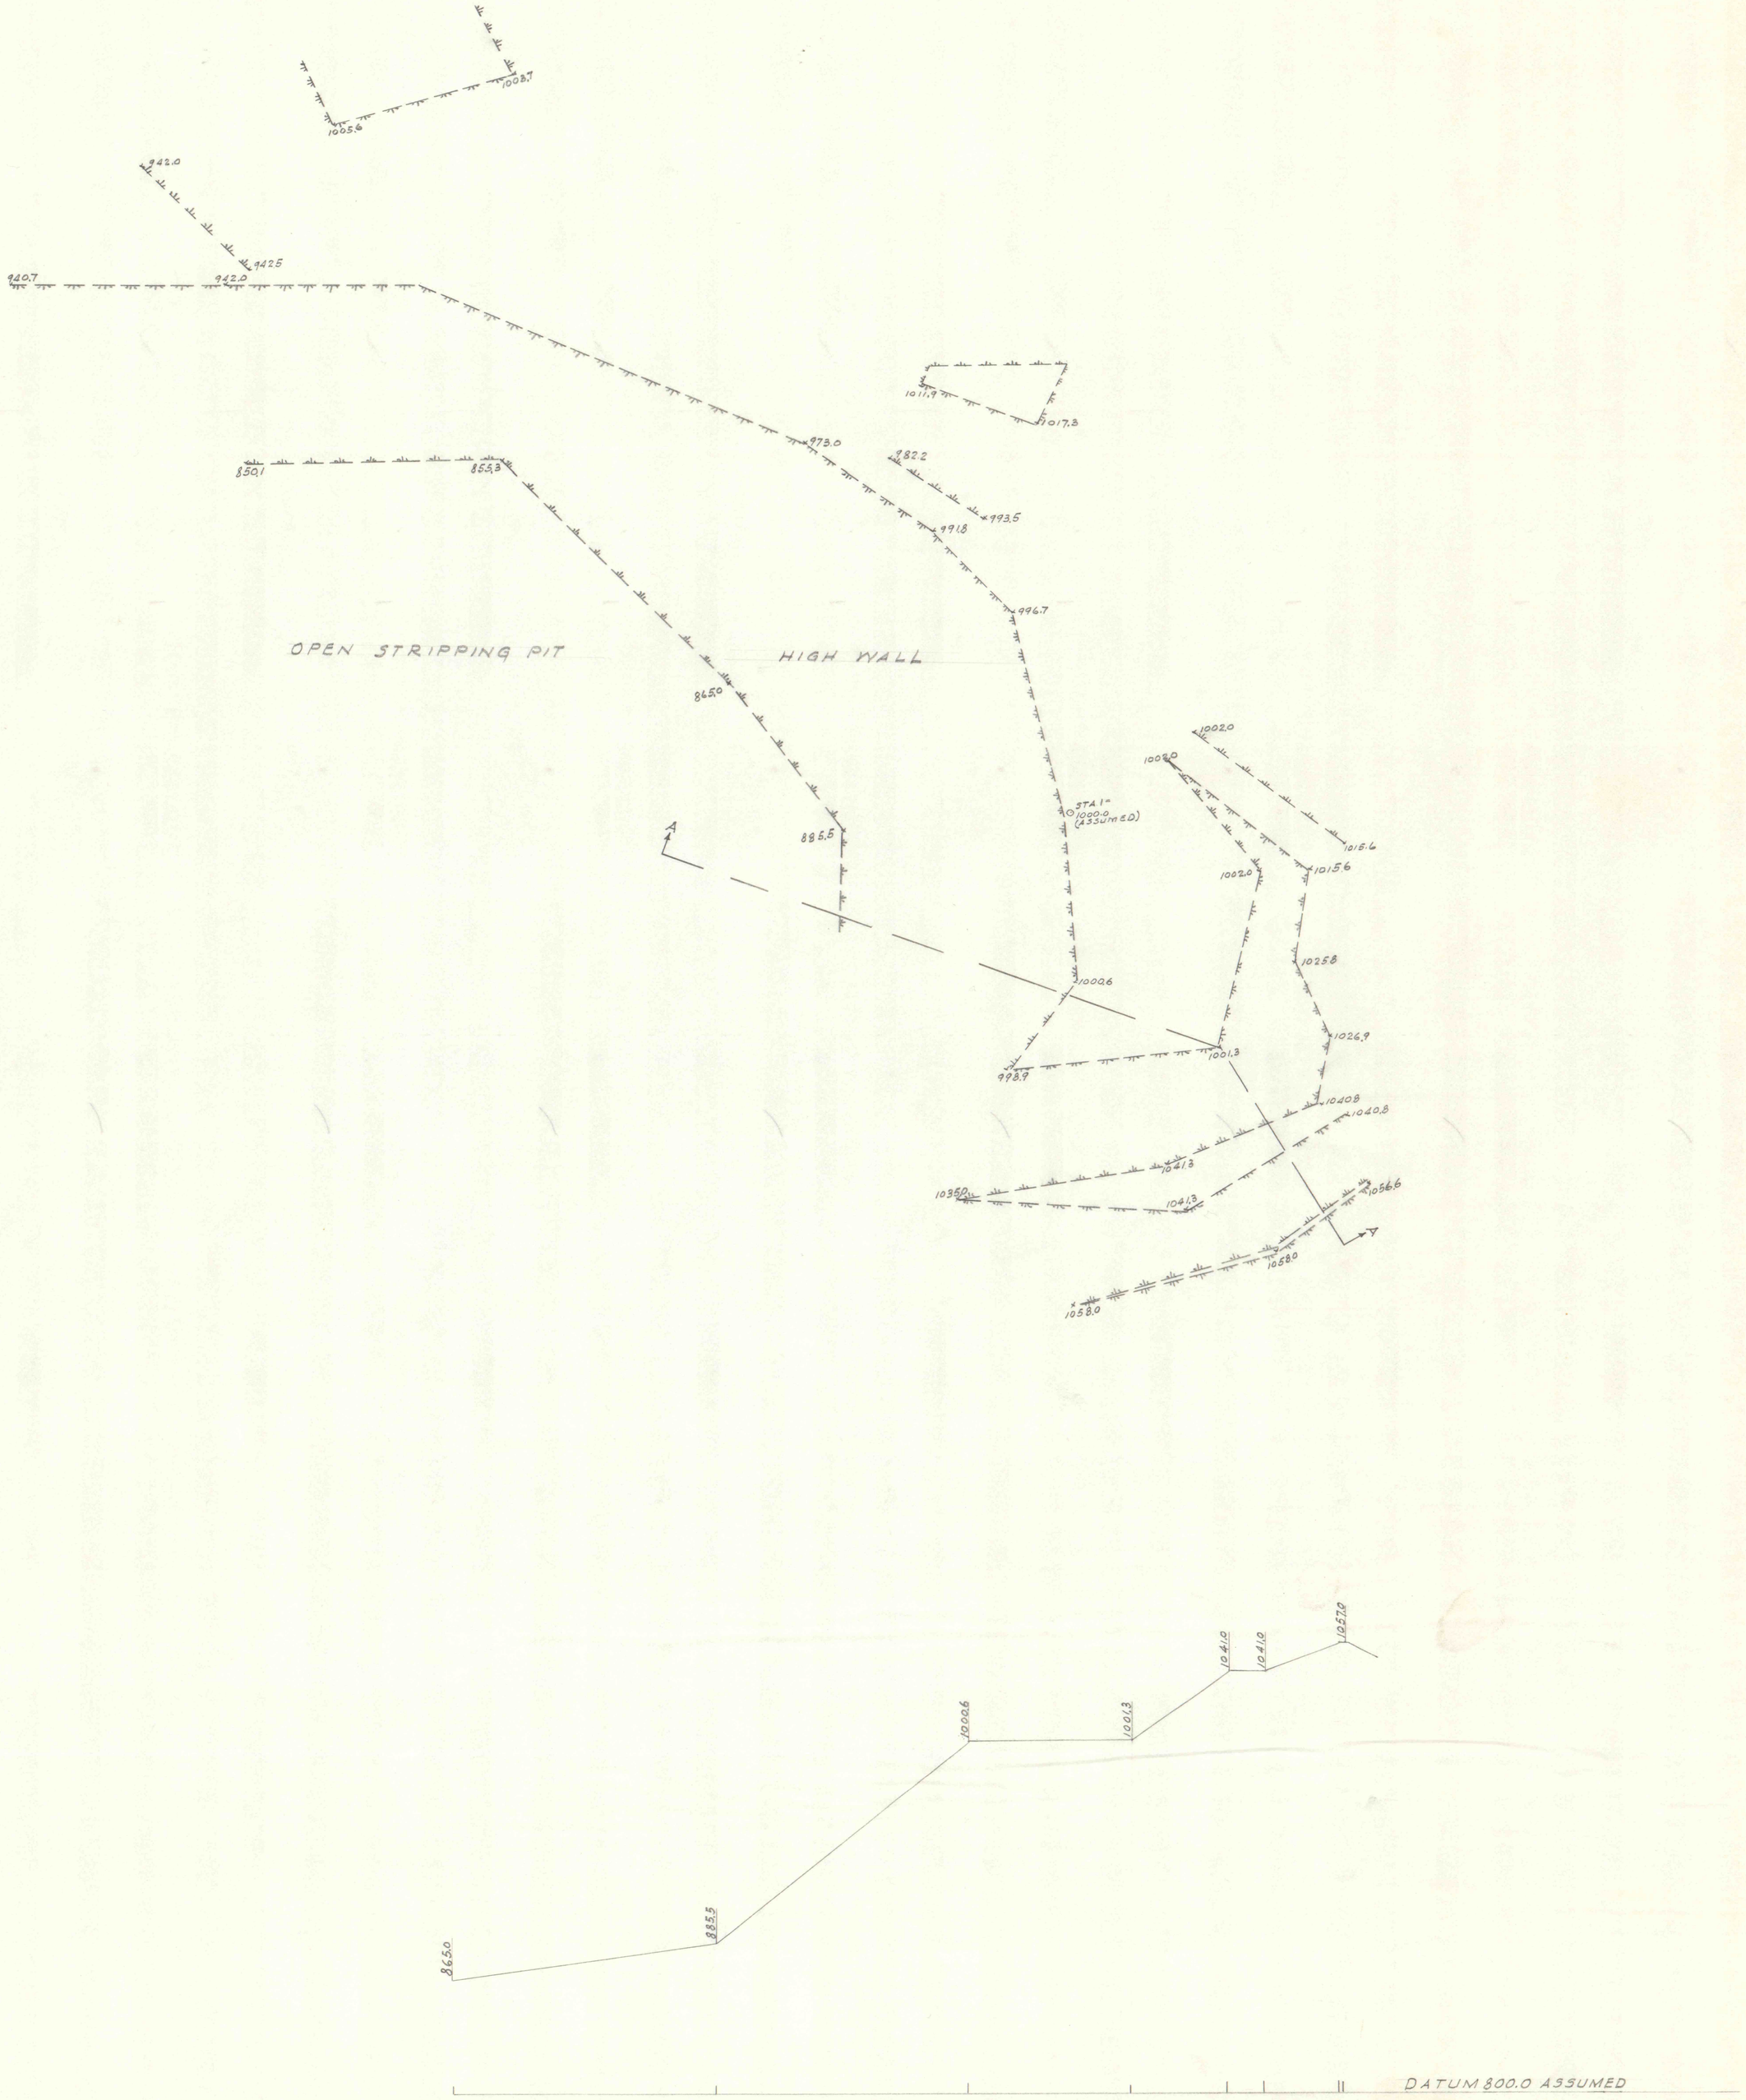

PROFILE ALONG LINE A-A

SCALE { 1"=50' VERT
1"=50' HOR

NEILSON PROJECT A-20
PLAN & PROFILE SHOWING
LOCATION OF PROPOSED SCREENING
PLANT TO OBTAIN MATERIAL
FOR FILLING NIELSON SHAFT
NOV. 1968 SCALE 1"=50'