DISTRICT	COUNTY	ROUTE	SEC.	SHEET
3	COLUMBIA	161	12	8 of 9

CONYNGHAM Township

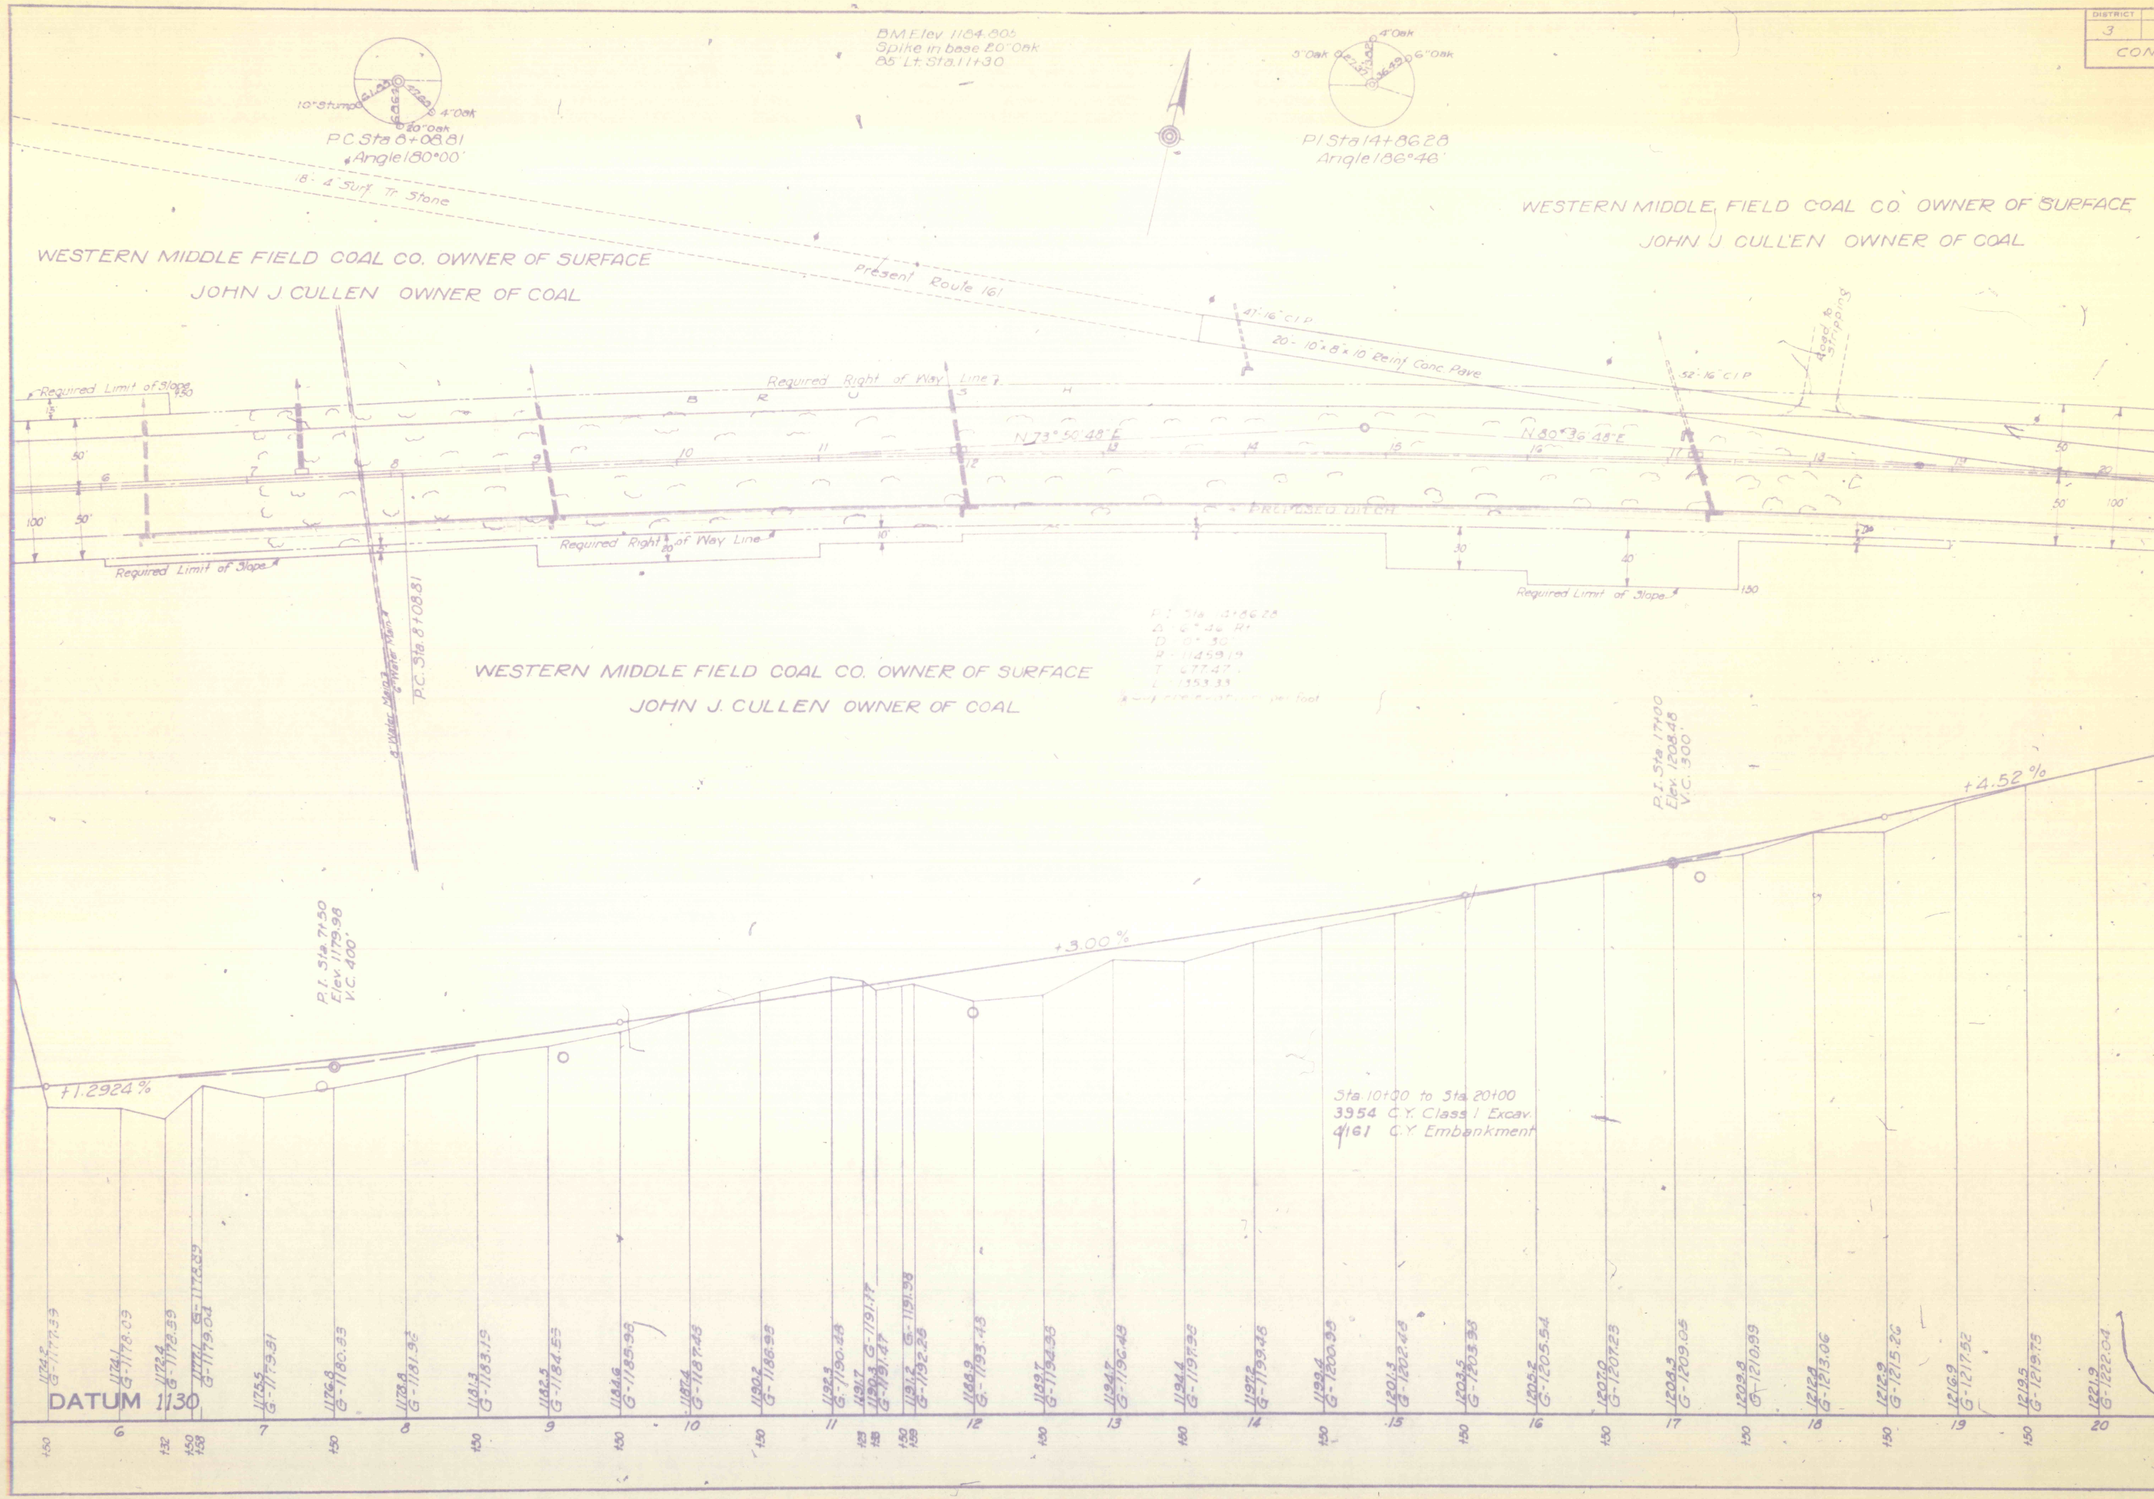

REQUIRED LIST

Sta. 6+32 to Sta. 28+15
Spec. Type V Ditch Rt. (¾' Bottom)
593 C.Y. Class I Excav.

Sta. 9+10
22'-18" R.C.P.
"E" Endwall Rt.

Sta. 12+00
84'-18" R.C.P.
"E" Endwall Rt.
5 C.Y. Cl. 2 Excav. for Inlet
1 E Inlet

Sta. 17+20
52'-16" C.I.P.
Remove endwall and connect to existing pipe Lt.
2 C.Y. Cl. 2 Exc. (Endwall Removal)
"E" Endwall Rt.
20 C.Y. Cl. 2 Exc. for Outlet
1 E Inlet

Sta. 18+00
Grade Drive Lt. (16' Wide)
3 C.Y. Embankment

Sta. 7+
46'-18" R.C.P.
1 E Inlet

TRACED BY
FINAL BY