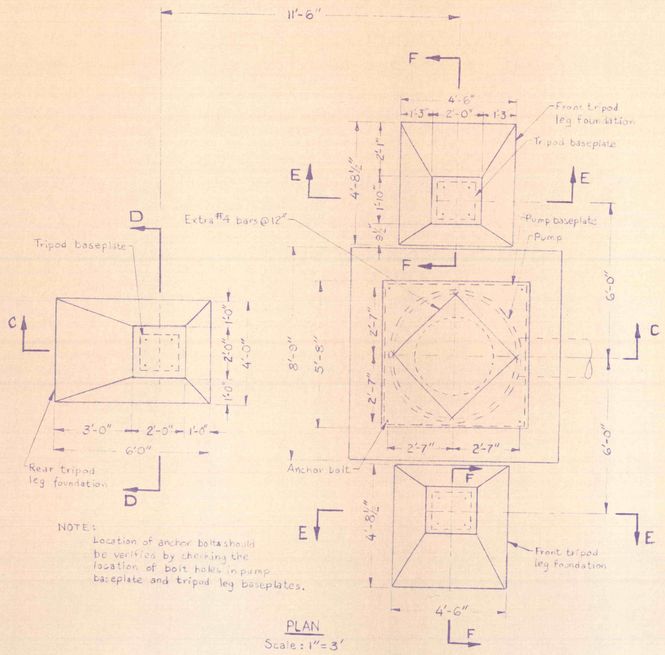

NOTE:
Location of anchor bolts should be verified by checking the location of bolt holes in pump baseplate and tripod leg baseplates.

PLAN
Scale: 1"=3'

PUMP & TRIPOD FOUNDATIONS

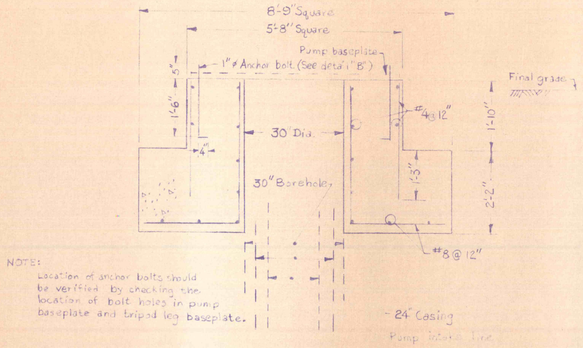

NOTE:
Location of anchor bolts should be verified by checking the location of bolt holes in pump baseplate and tripod leg baseplate.

SECTION C-C
Scale: 1"=2'

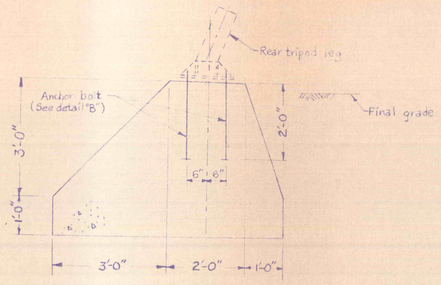

SECTION C-C
Scale: 1"=2'

PUMP & TRIPOD FOUNDATION

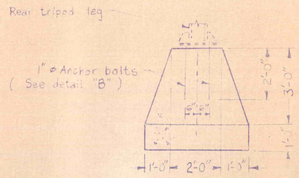

SECTION D-D

NOTE:
Location of anchor bolts should be verified by checking the location of bolt holes in pump baseplate and tripod leg baseplates.

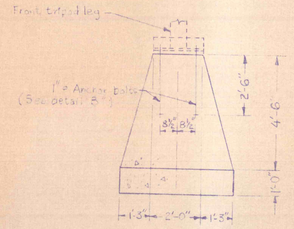

SECTION E-E

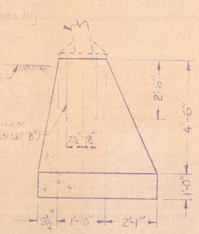

SECTION F-F

TRIPOD FOUNDATIONS
Scale: 1"=3'

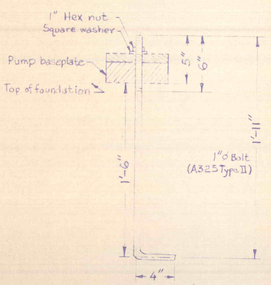

FOR PUMP FOUNDATION

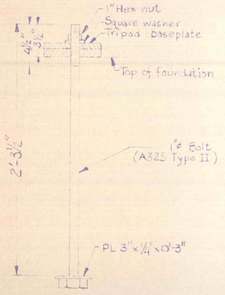

FOR REAR TRIPOD LEG FOUNDATION

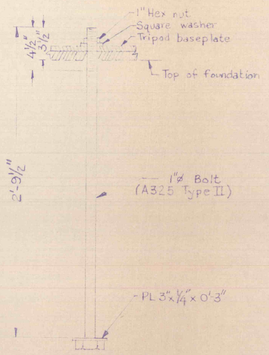

NOTE:
Hex nuts and washers to be A325 Type II

FOR FRONT TRIPOD LEG FOUNDATION

DETAIL "B"
Scale: 1½"=1'

ANCHOR BOLTS

NO.	DATE	REVISION	APPR.

SUBMITTED
DESIGN ENGINEER
APPROVED
DISTRICT ENGINEER
APPROVED
DIRECTOR - BUREAU OF RESOURCES PROGRAMMING

(SEALS)

COMMONWEALTH OF PENNSYLVANIA
DEPARTMENT OF ENVIRONMENTAL RESOURCES
OFFICE OF RESOURCES MANAGEMENT

PROJECT NO. MWC-48

BOREHOLE CONSTRUCTION AND
DEEP-WELL PUMP INSTALLATION
NEAR VALLEY VIEW

SCHUYLKILL COUNTY PENNSYLVANIA

PLAN, SECTIONS & DETAILS

DRAWN BY	DATE	DRAWING NO.
MRF	16 AUG 76	3 of 3
CHECKED BY	SCALE AS SHOWN	