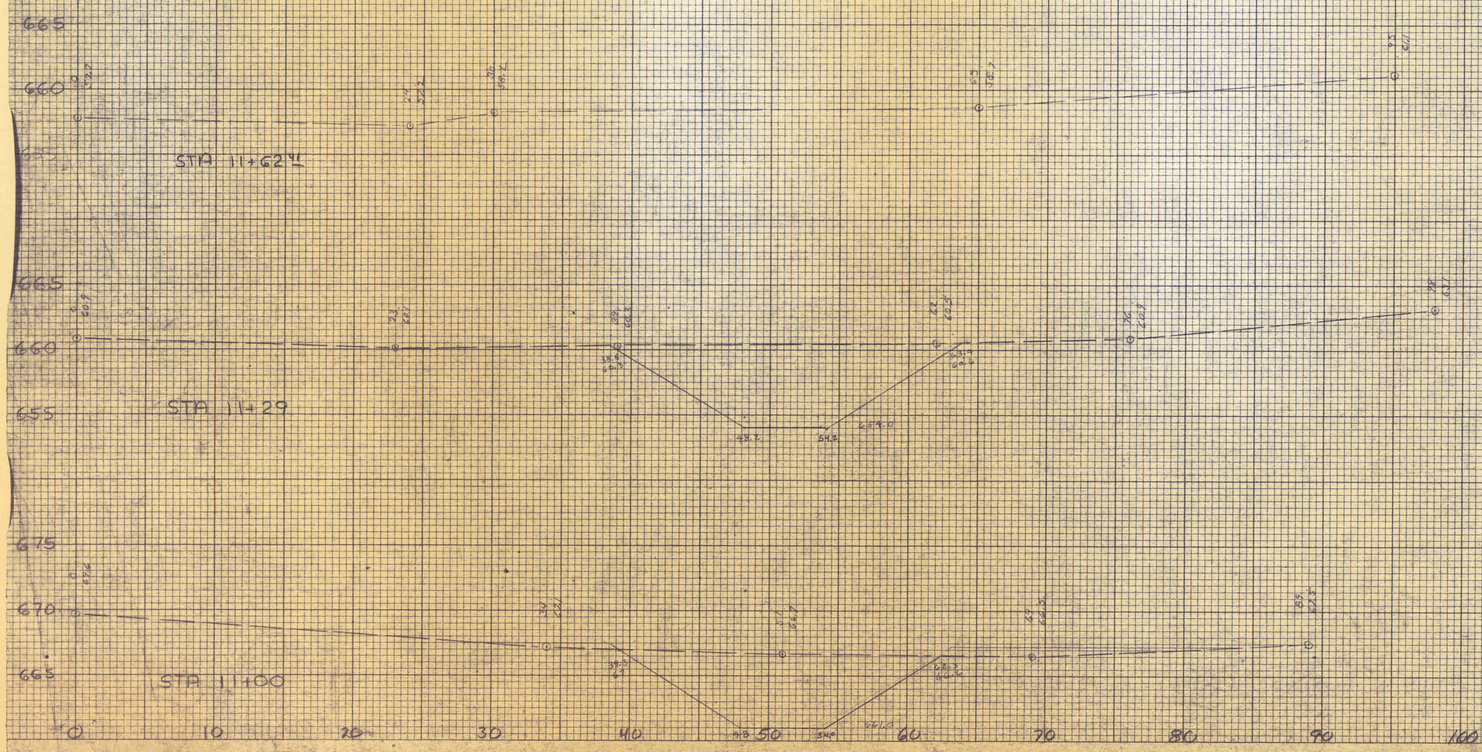

COMMONWEALTH OF PENNSYLVANIA
DEPARTMENT OF ENVIRONMENTAL RESOURCES
BUREAU OF OPERATIONS
SOLEBURY CHECK WATER SHED

PROJECT NO. ASMR 15
CONTRACT NO.
DITCH # 3 CROSS SECTIONS OF
11+00 TO 11+62.4
DATE
SUBMITTED
RES. ENGR.
SHEET NO. 14 OF 14

"PERFECT" CROSS SECTION
10 X 10 = ONE INCH
EUGENE DIETZGEN CO.
PRINTED IN U.S.A.
"PERFECT" CROSS SECTION
10 X 10 = ONE INCH
EUGENE DIETZGEN CO.