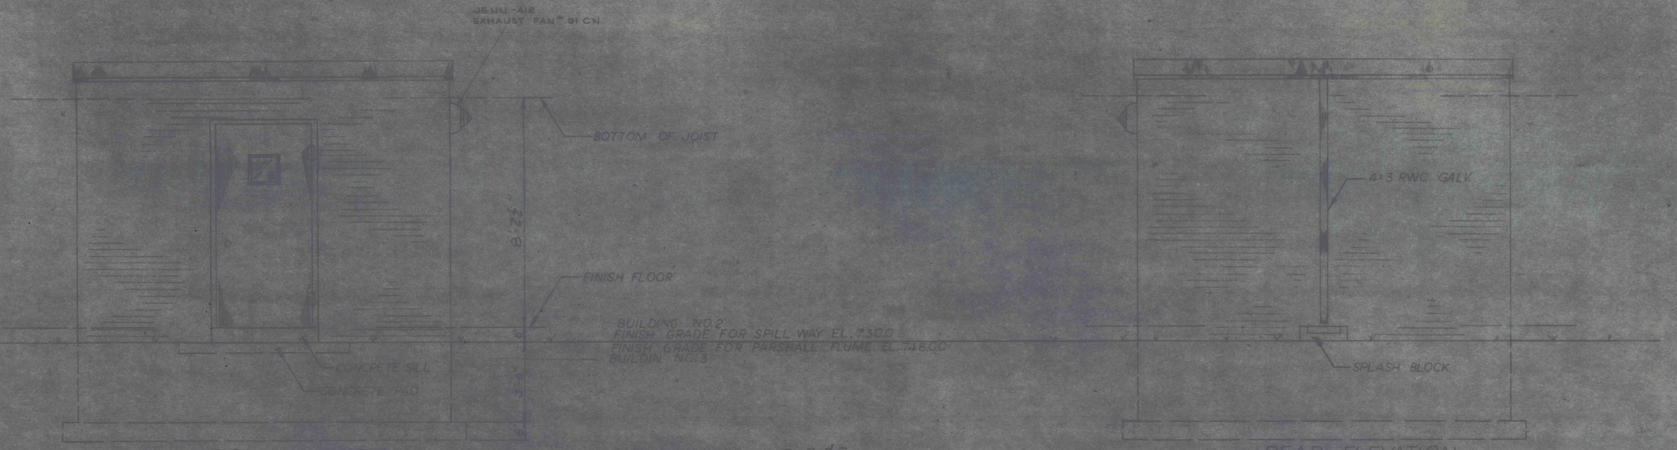

FRONT ELEVATION
SCALE 1/2"=1'-0"

BUILDINGS NO 2&3

REAR ELEVATION
SCALE 1/2"=1'-0"
SIDE ELEVATION SAME EXCEPT FOR DOWN SPOUT & CONCRETE SPLASH PAD.

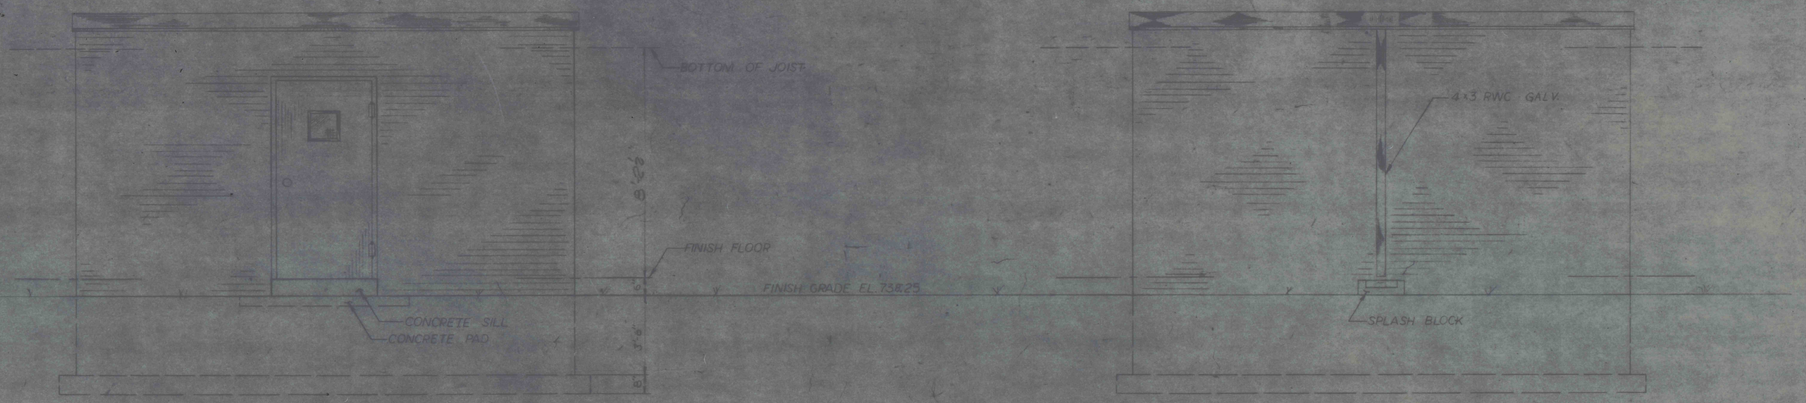

FRONT ELEVATION
SCALE 1/2"=1'-0"

BUILDING NO. 1

REAR ELEVATION
SCALE 1/2"=1'-0"
SIDE ELEVATIONS SAME EXCEPT FOR DOWN SPOUT & CONCRETE SPLASH PAD.

REVISIONS

SAMPLE PUMP BUILDING NO. 1, 2 & 3 ELEVATIONS

CONSTRUCTION OF TREATMENT FACILITIES FOR ACID MINE DRAINAGE
RAUSCH CREEK WATERSHED
SCHUYLKILL COUNTY, PENNSYLVANIA

JOB NO.
DATE: JAN 1970
SCALE: AS NOTED
DRAWN:
APPROVED:

ANTHRACITE RESEARCH & DEVELOPMENT CO. INC.
consulting engineers
POTTSVILLE PENNSYLVANIA TAMAQUA

DRAWING NO: C-32