SECTION DD

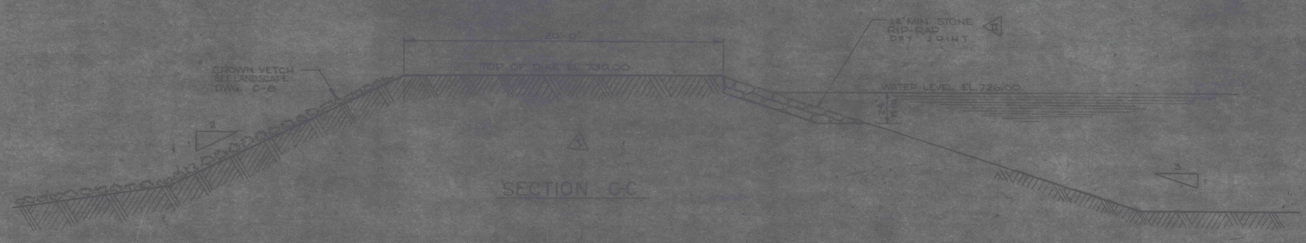

SECTION CC

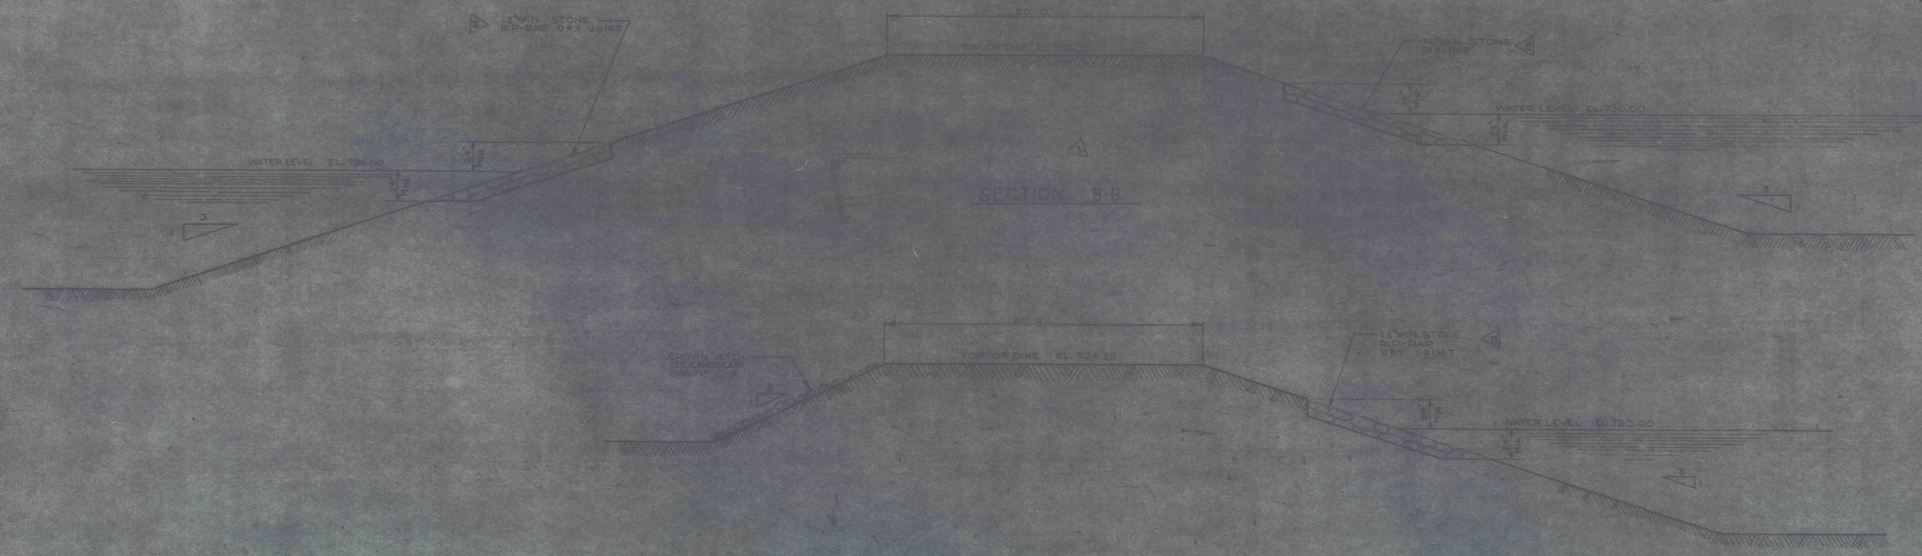

SECTION BB

SECTION AA

TYPICAL DIKE SECTIONS

III	6-18-70	REVISED STONE RIP-RAP L.E.S.
II	6-16-70	DELETED CONC. CORE WALLS L.E.S.
REVISIONS		

DIKE DETAILS

CONSTRUCTION OF TREATMENT FACILITIES OF ACID MINE DRAINAGE
RAUSCH CREEK WATERSHED
SCHUYLKILL COUNTY, PENNSYLVANIA

Job No: 8-60
DATE: NOV 1969
SCALE: NONE
DRAWN:
APPROVED:

ANTHRACITE RESEARCH & DEVELOPMENT CO. INC.
consulting engineers
POTTSVILLE PENNSYLVANIA TAMAQUA

DRAWING NO.
C-28