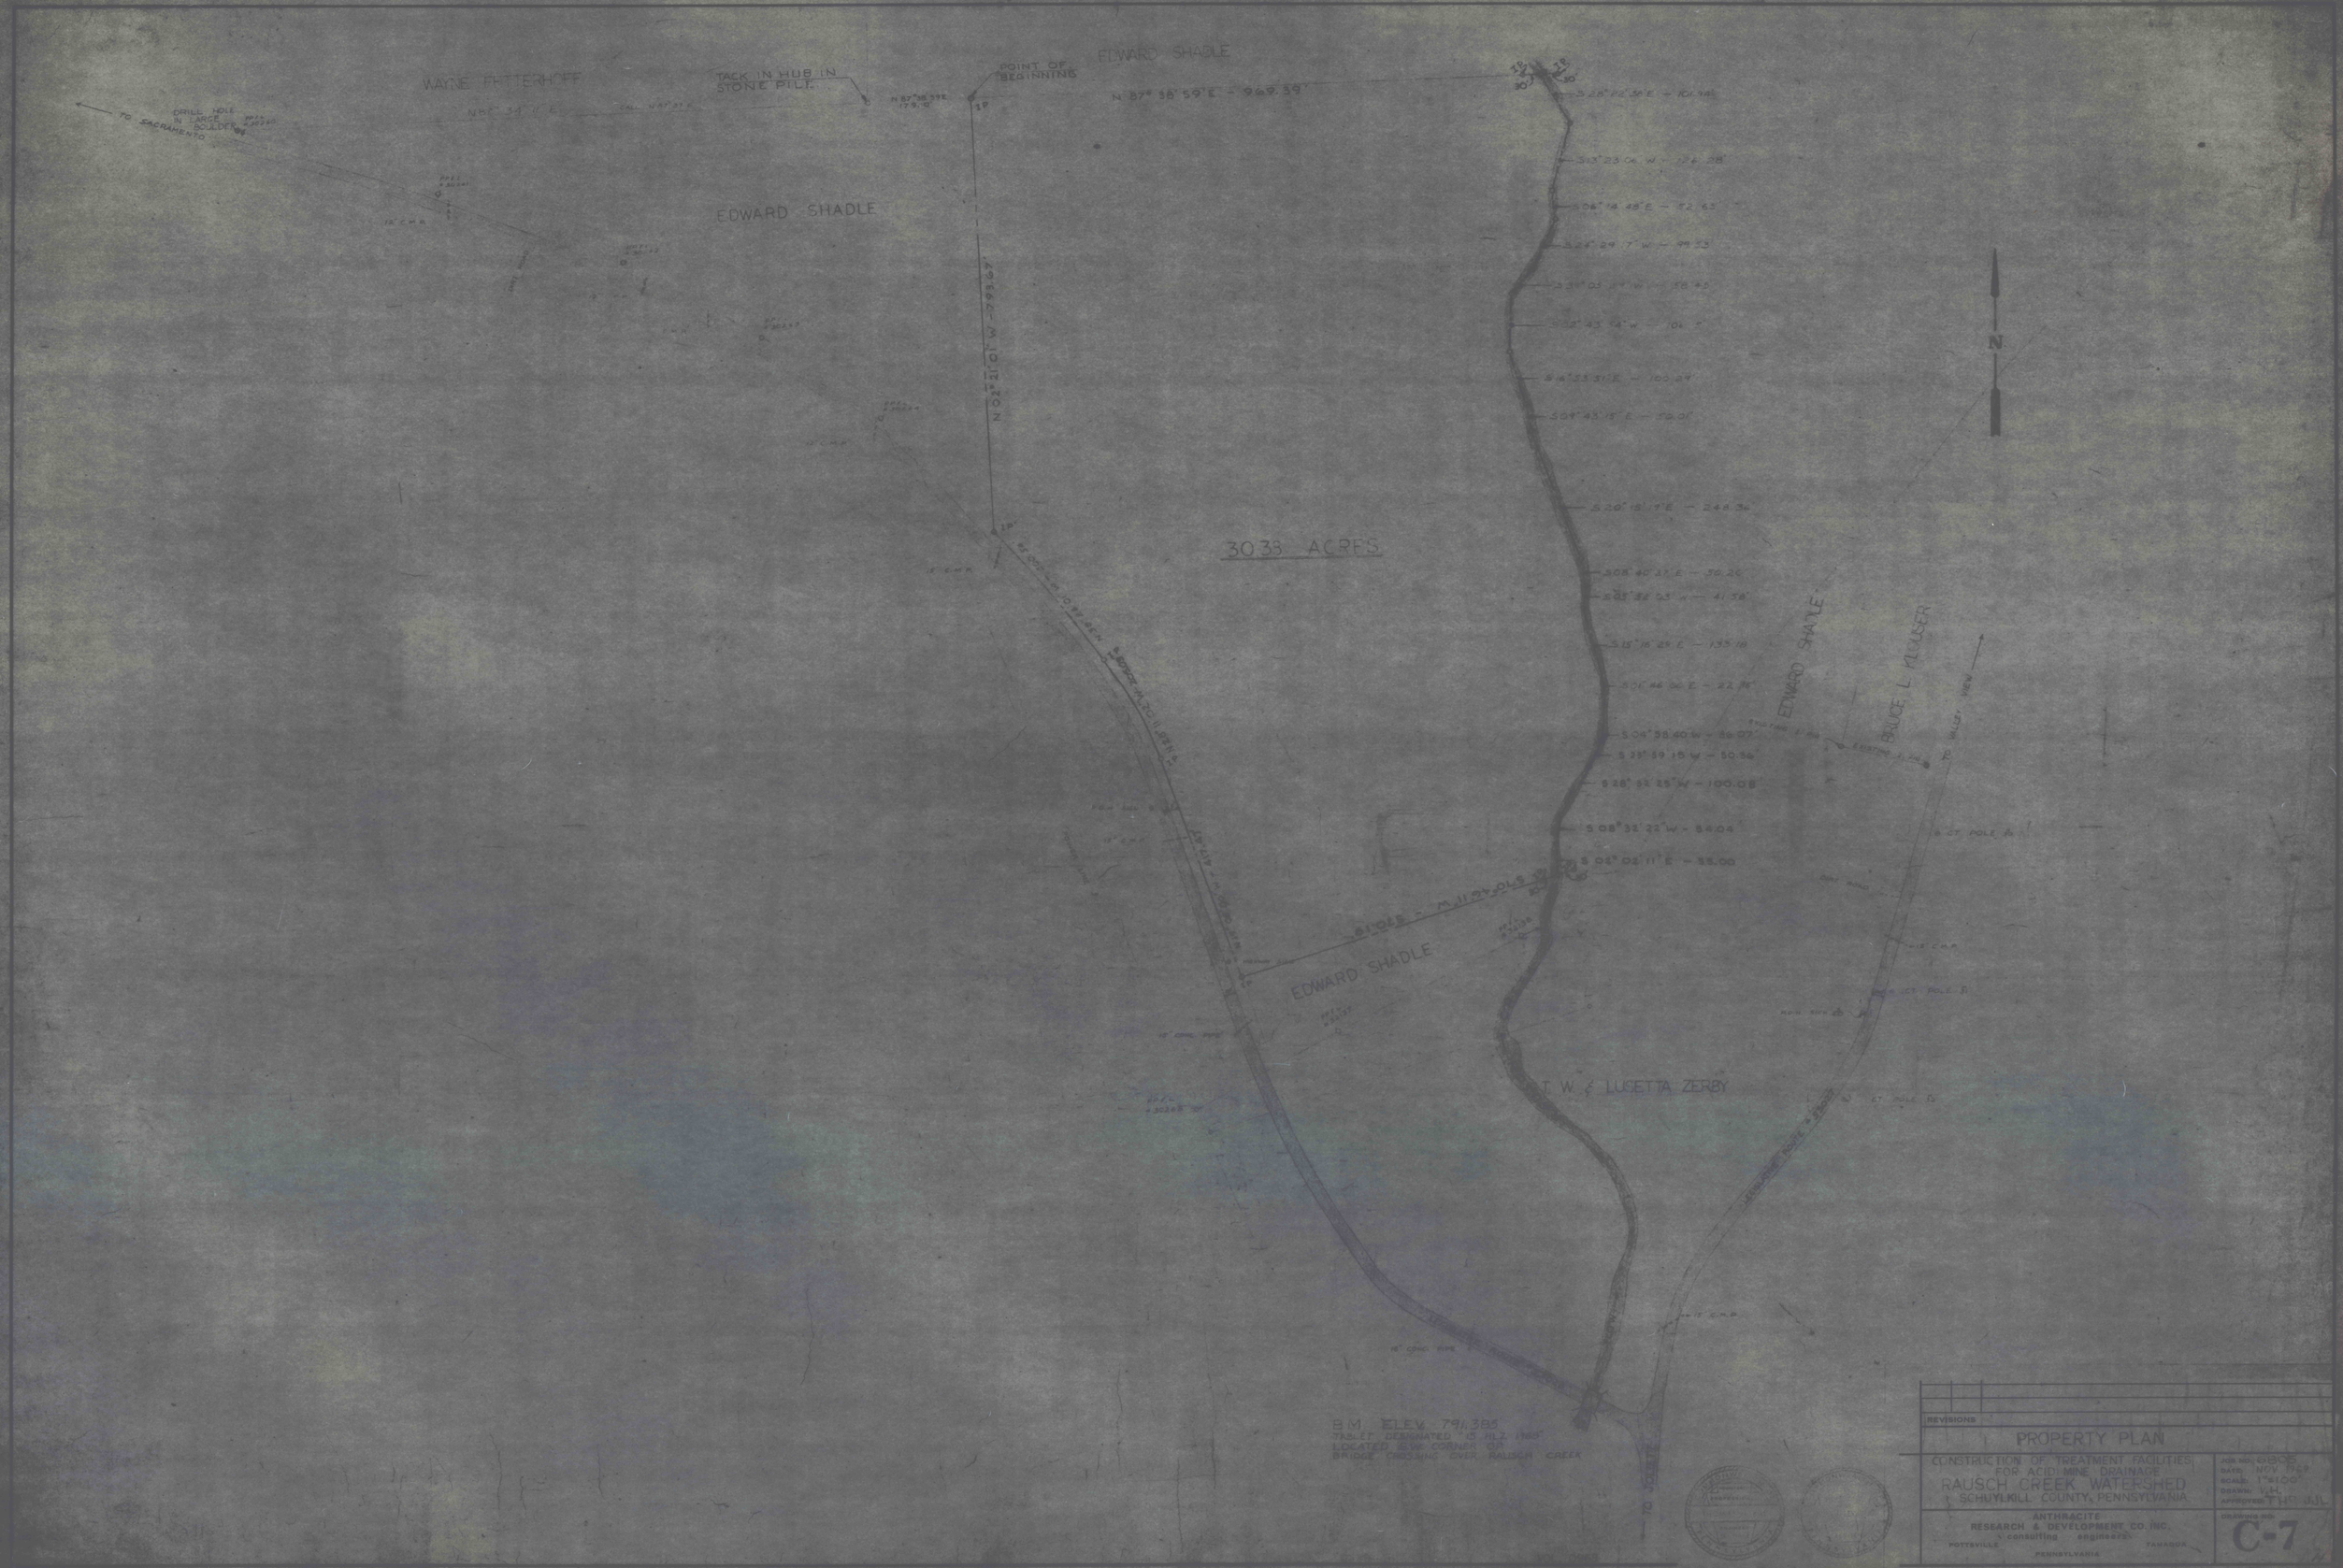
WAYNE FITTERHOFF
TACK IN HUB IN STONE PILE
POINT OF BEGINNING
EDWARD SHADLE
N 87° 38' 59" E - 969.39'
DRILL HOLE IN LARGE BOULDER
TO SACRAMENTO
EDWARD SHADLE
N 02° 21' 01" W - 793.67'
30.38 ACRES
EDWARD SHADLE
BRUCE L. KLOUSER
TO VALLEY VIEW
N
EDWARD SHADLE
T. W. & LUCETTA ZERBY
B.M. ELEV. 791.385
TABLET DESIGNATED "15 HLZ 1968"
LOCATED S.W. CORNER OF
BRIDGE CROSSING OVER RAUSCH CREEK
TO JOLLETT
REVISIONS
PROPERTY PLAN
CONSTRUCTION OF TREATMENT FACILITIES
FOR ACID MINE DRAINAGE
RAUSCH CREEK WATERSHED
SCHUYLKILL COUNTY, PENNSYLVANIA
JOB NO. 6805
DATE: NOV 1969
SCALE: 1"=100'
DRAWN: V.H.
APPROVED: THP JJL
ANTHRACITE
RESEARCH & DEVELOPMENT CO. INC.
consulting engineers
POTTSVILLE
TAMAQUA
PENNSYLVANIA
DRAWING NO.
C-7