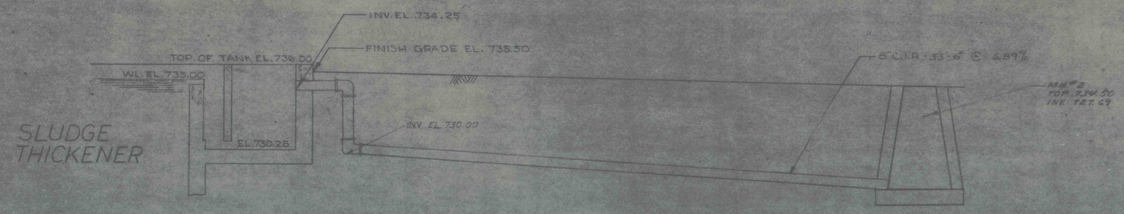

SECTION B-B
DWG-C-4 & C-5
SCALE: 1/4" = 1'-0"

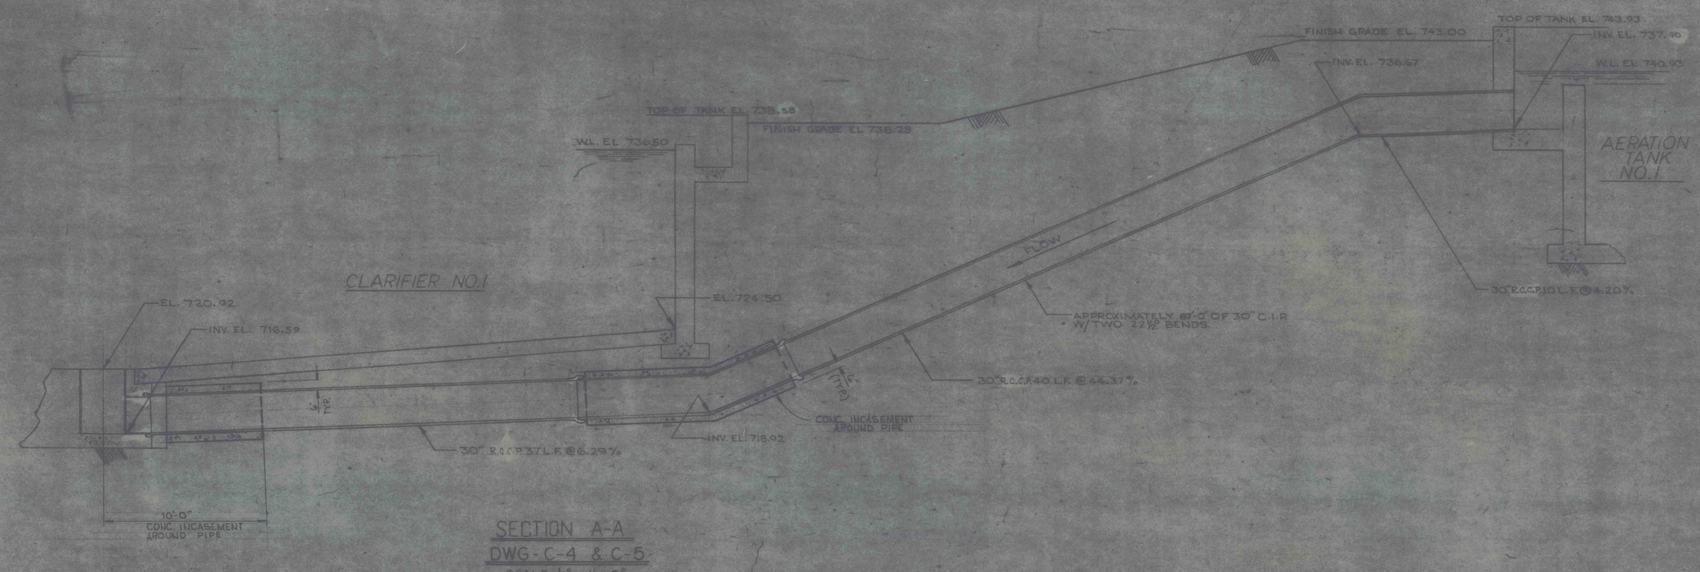

SECTION A-A
DWG-C-4 & C-5
SCALE: 1/4" = 1'-0"

2	11-5-70	REVISED PIPE INCASEMENT @ CENTER OF CLARIFIER
1	2-18-70	DELETED VALVE BOX DETAIL LEG.

REVISIONS

PIPING SECTIONS & ELEVATIONS

CONSTRUCTION OF TREATMENT FACILITIES FOR ACID MINE DRAINAGE
RAUSCH CREEK WATERSHED
SCHUYLKILL COUNTY, PENNSYLVANIA

ANTHRACITE RESEARCH & DEVELOPMENT CO. INC.
consulting engineers
POTTSVILLE TAMAQUA
PENNSYLVANIA

JOB NO. [illegible]
DATE: NOV. [illegible]
SCALE: AS NOTED
DRAWN: [illegible]
APPROVED: THE [illegible]

DRAWING NO. C-[illegible]