GENERAL COMMENTS:

1. All disturbed Area within the limit of contractors work area shall be seeded, except the debris basin below the normal water level. See Technical Specification No. 15.
2. All area within the limit of grading shall be cleared or cleared & grubbed in accordance with the specifications. The extent of clearing, or clearing & grubbing required for pipe trench excavation and access roads shall be minimal in accordance with the specifications, and shall be approved by the engineer prior to the start of clearing operations.
3. The excavation limits for the 24" Ø E.S.V.C. pipe shall be in accordance with the pay limits shown on Dwg. No. 5 of 8.
4. The limits for placing selected material on access road shall be to the widths as shown on the drawings.
5. Topography indicated represents the contours in existance during January 1980.

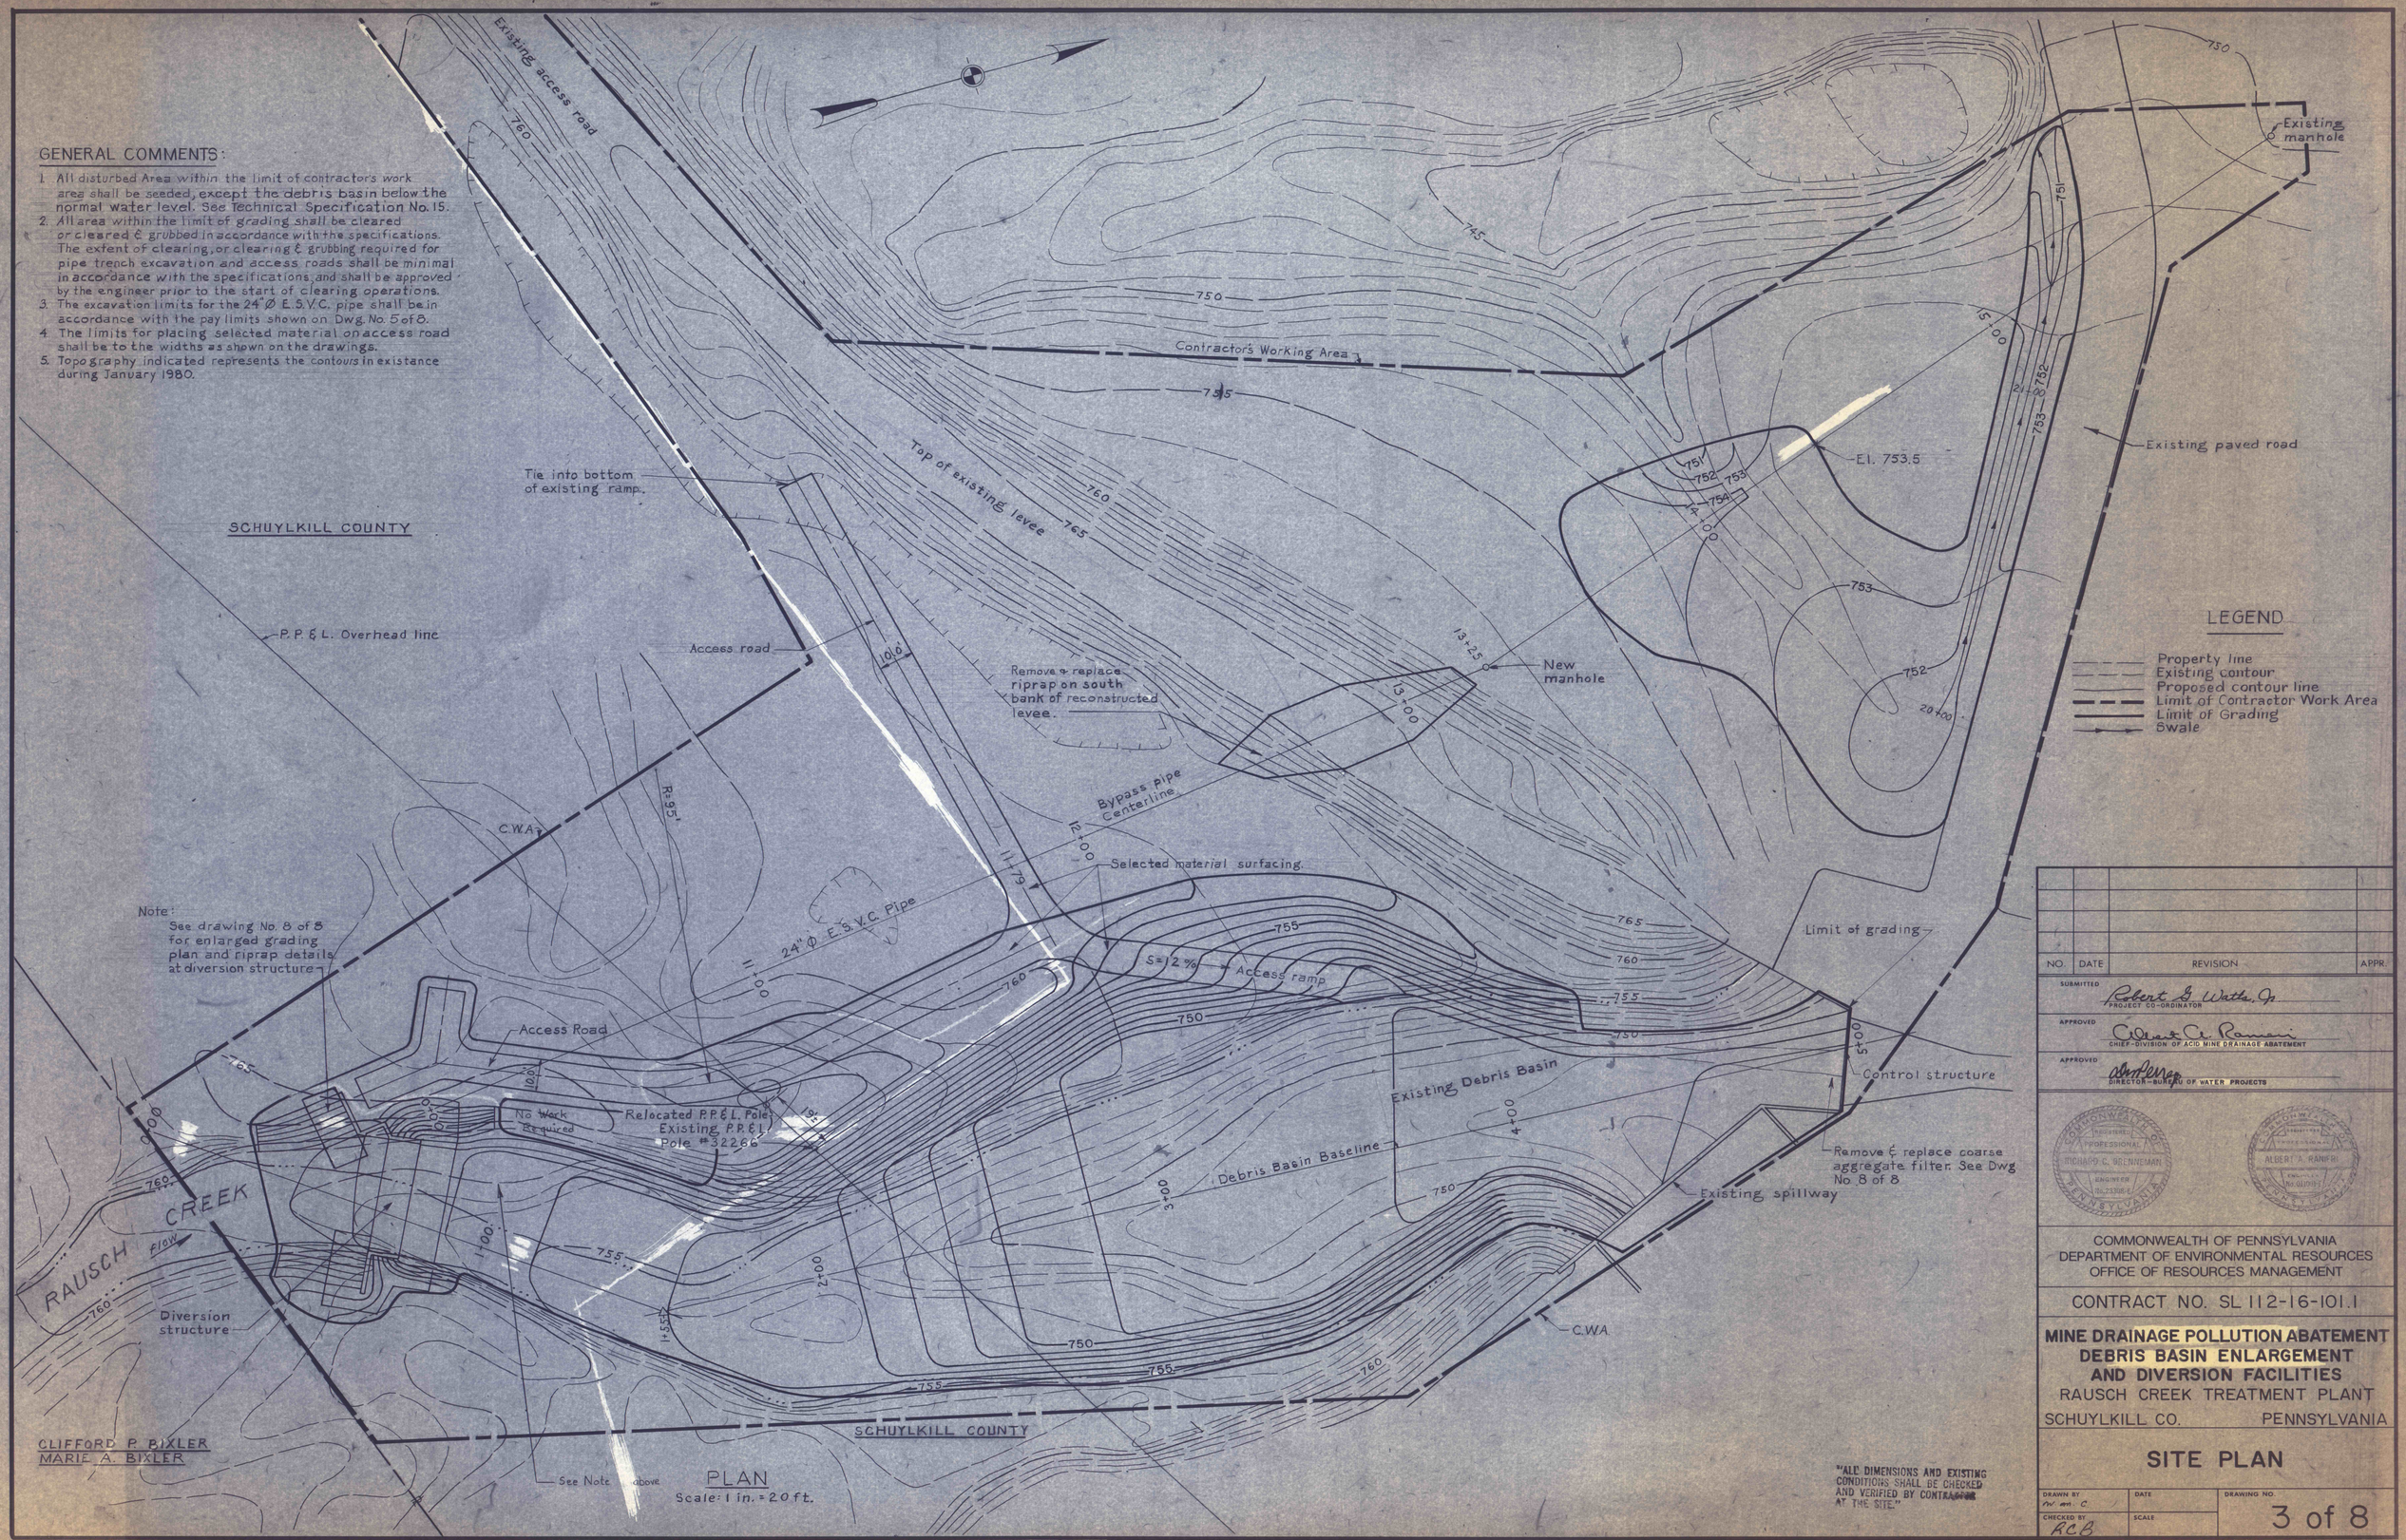

NO.	DATE	REVISION	APPR.

SUBMITTED: Robert G. Watts, Jr. — PROJECT CO-ORDINATOR

APPROVED: Albert C. Ramani — CHIEF-DIVISION OF ACID MINE DRAINAGE ABATEMENT

APPROVED: — DIRECTOR-BUREAU OF WATER PROJECTS

COMMONWEALTH OF PENNSYLVANIA — REGISTERED PROFESSIONAL — RICHARD C. BECKNEMAN — ENGINEER — No. 23308-E — PENNSYLVANIA

COMMONWEALTH OF PENNSYLVANIA — REGISTERED PROFESSIONAL — ALBERT A. RANIERI — ENGINEER — No. 031091 — PENNSYLVANIA

COMMONWEALTH OF PENNSYLVANIA
DEPARTMENT OF ENVIRONMENTAL RESOURCES
OFFICE OF RESOURCES MANAGEMENT

CONTRACT NO. SL 112-16-101.1

MINE DRAINAGE POLLUTION ABATEMENT
DEBRIS BASIN ENLARGEMENT
AND DIVERSION FACILITIES
RAUSCH CREEK TREATMENT PLANT
SCHUYLKILL CO. PENNSYLVANIA

SITE PLAN

DRAWN BY	DATE	DRAWING NO.
M. M. C.		3 of 8
CHECKED BY: RCB	SCALE	