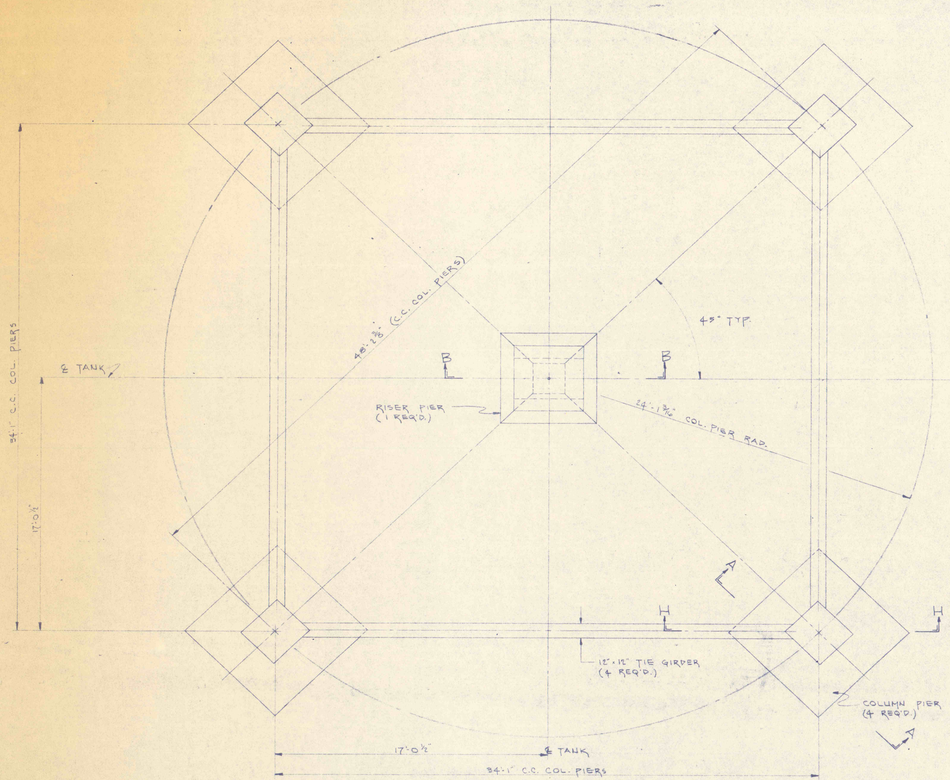

FOUNDATION PLAN
SCALE ⅛"=1'-0"

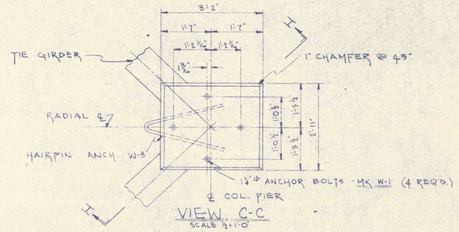

VIEW C-C
SCALE ½"=1'-0"

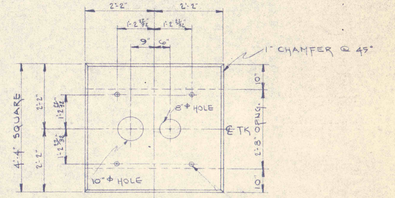

VIEW E-E
SCALE ½"=1'-0"

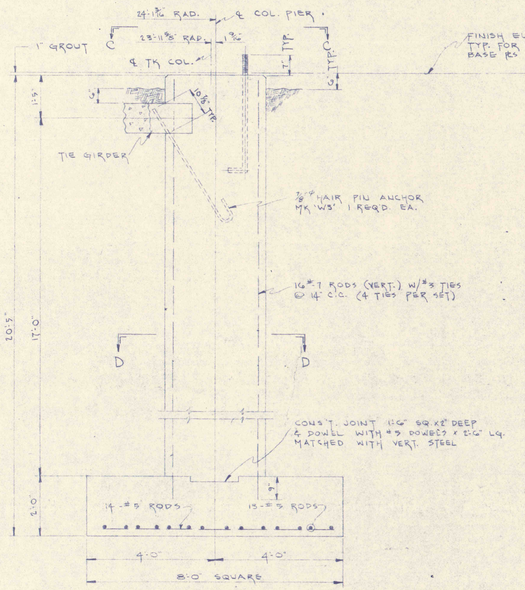

SECTION A-A
SCALE ½"=1'-0"

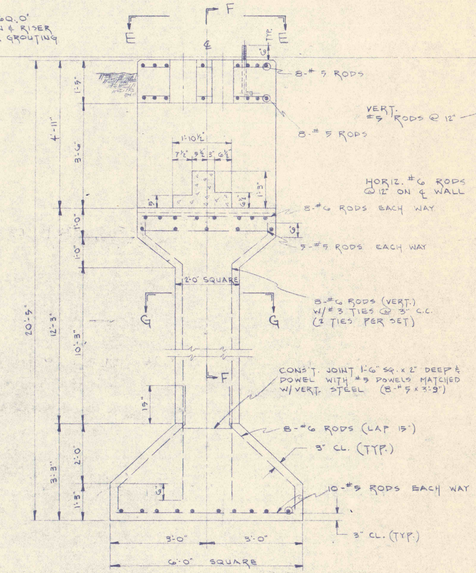

SECTION B-B
SCALE ½"=1'-0"

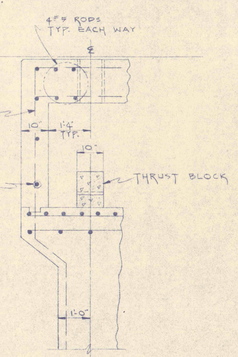

SECTION F-F
SCALE ½"=1'-0"

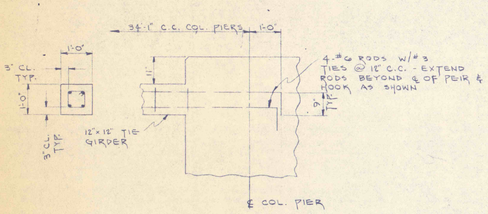

SECTION H-H
SCALE ½"=1'-0"

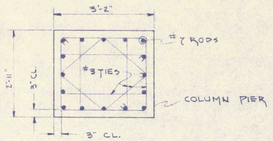

SECTION D-D
SCALE ½"=1'-0"

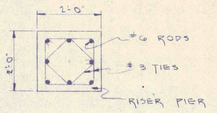

SECTION G-G
SCALE ½"=1'-0"

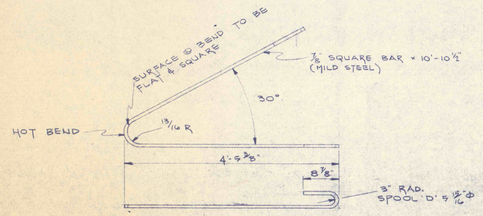

HAIRPIN ANCHOR - MK-W3
SCALE ½"=1'-0" 4 REQ'D.

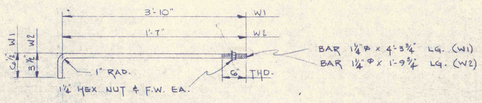

COLUMN ANCHORS - 16 REQ'D. - MK-W1
RISER ANCHORS - 4 REQ'D. - MK-W2
SCALE ½"=1'-0"

REVISIONS

FOUNDATION DETAILS

CONSTRUCTION OF TREATMENT FACILITIES FOR ACID MINE DRAINAGE
RAUSCH CREEK WATERSHED
SCHUYLKILL COUNTY PENNSYLVANIA

JOB NO: C-1809
DATE: 5-10-71
SCALE: AS NOTED
DRAWN: F.P.S.
APPROVED: D.L.K.

ANTHRACITE RESEARCH & DEVELOPMENT CO. INC.
consulting engineers
POTTSVILLE PENNSYLVANIA TAMAQUA

DRAWING NO:
C-36B