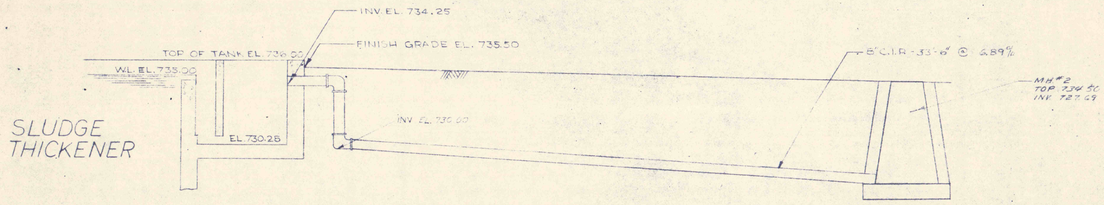

SECTION B-B

DWG-C-4 & C-5

SCALE: 1/4" = 1'-0"

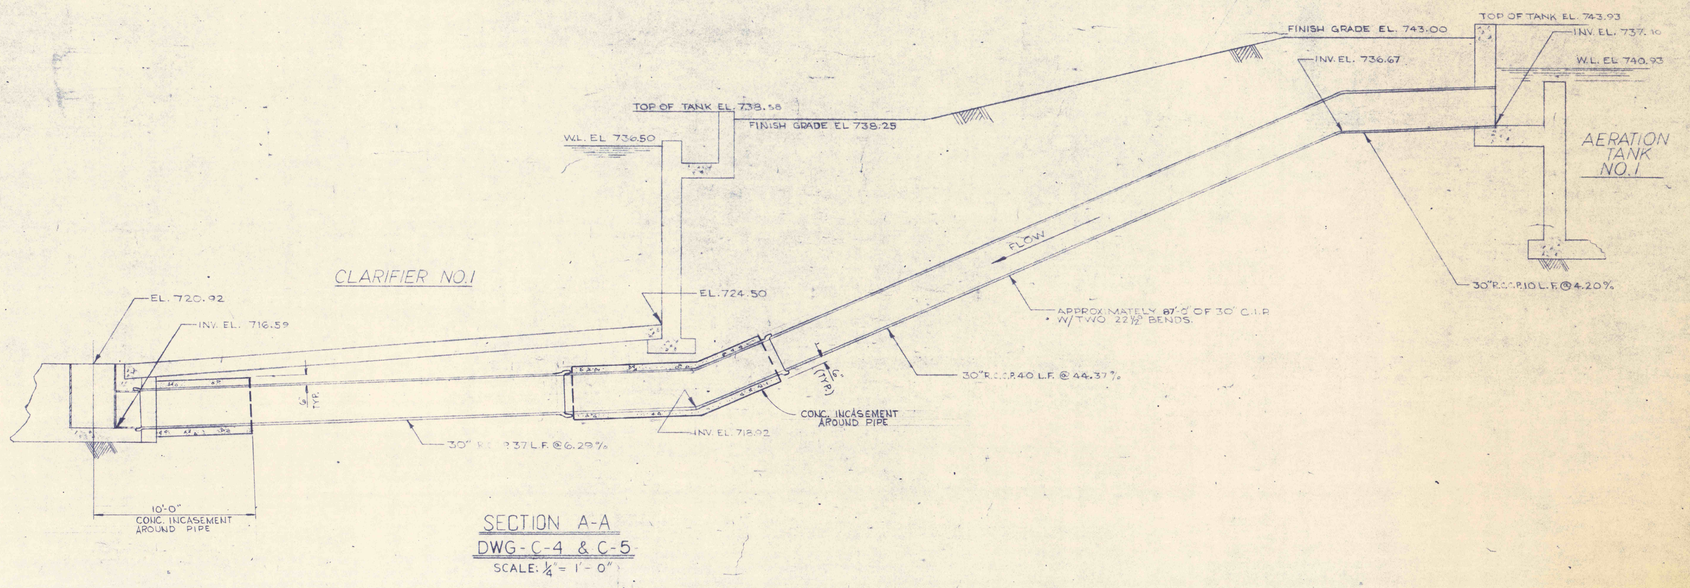

SECTION A-A

DWG-C-4 & C-5

SCALE: 1/4" = 1'-0"

2	11-5-70	REVISED PIPE INCASEMENT & CENTER OF CLARIFIER
1	6-15-70	DELETED VALVE BOX DETAIL, LEB

REVISIONS

PIPING SECTIONS & ELEVATIONS

CONSTRUCTION OF TREATMENT FACILITIES FOR ACID MINE DRAINAGE
RAUSCH CREEK WATERSHED
SCHUYLKILL COUNTY, PENNSYLVANIA

ANTHRACITE RESEARCH & DEVELOPMENT CO. INC.
consulting engineers
POTTSVILLE PENNSYLVANIA TAMAQUA

JOB NO. 2805
DATE: NOV. 1969
SCALE: AS NOTED
DRAWN: J.K.M./T.M.
APPROVED: T.H.R. J.J.R.

DRAWING NO. C-6