GENERAL NOTES:
REFER TO DWG. NO. C-1 FOR LOCATION OF SPILLWAY NO. 2

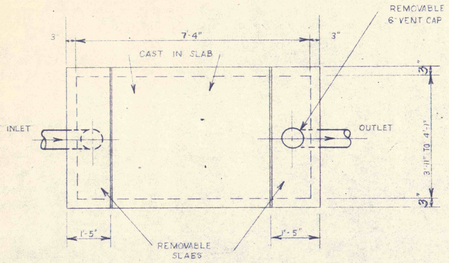

PLAN - DWG. C-1
SEPTIC TANK - 1000 GAL. WORKING CAP.
SCALE: ½"=1'-0"

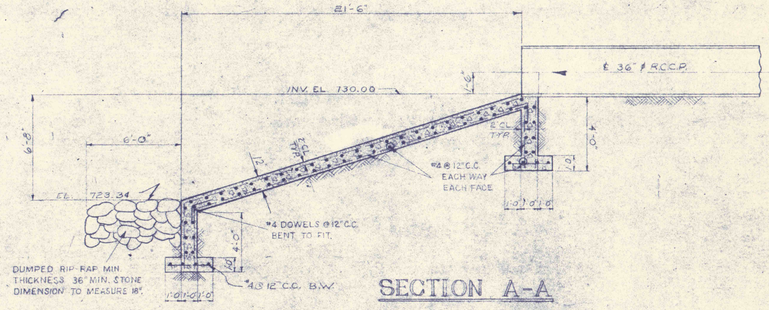

SECTION A-A

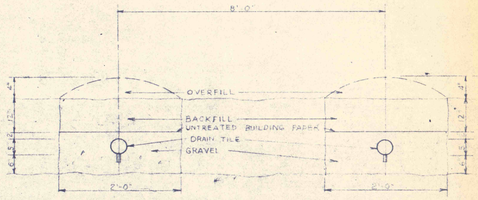

TILE TRENCH DETAIL
NO SCALE

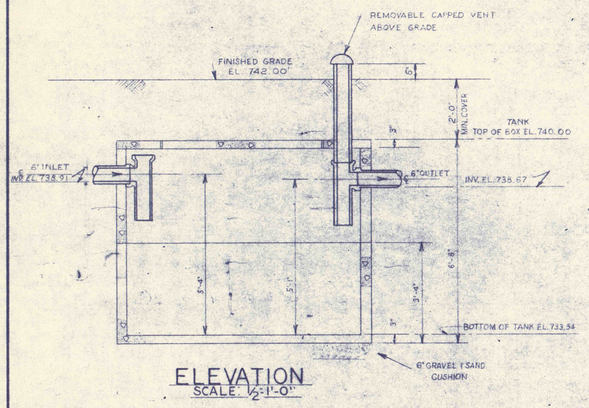

ELEVATION
SCALE: ½"=1'-0"

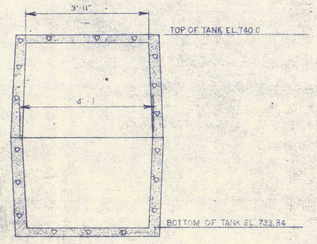

END SECTION
SCALE: ½"=1'-0"

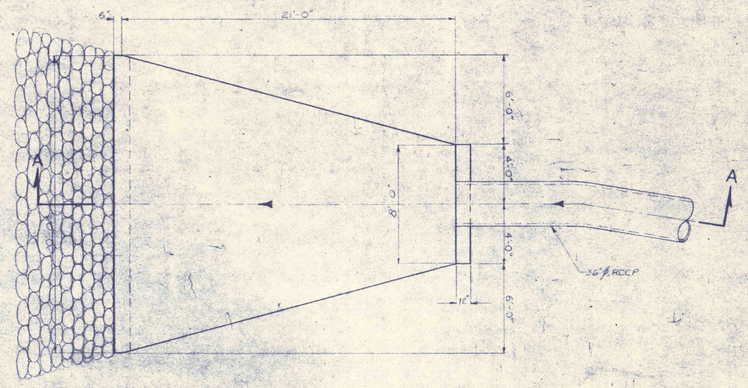

PLAN

SPLASHPAD Nº2 - DWG. C-1
SCALE: ¼"=1'-0"

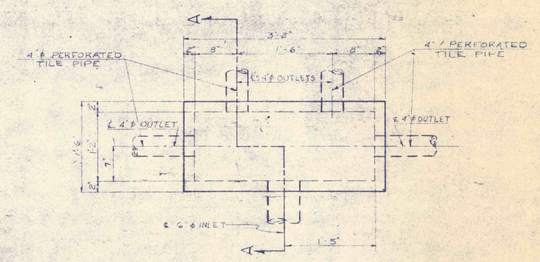

PLAN DISTRIBUTION BOX - DWG. C-1 & C-4
SCALE: 1"=1'-0"

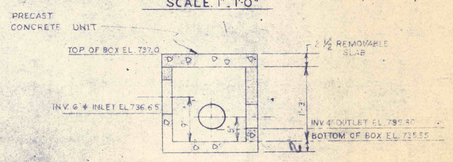

SECTION A-A

REVISIONS

CONSTRUCTION DETAILS
SEPTIC TANK, SPLASH PAD, DISTRIBUTION BOX

CONSTRUCTION OF TREATMENT FACILITIES
OF ACID MINE DRAINAGE
RAUSCH CREEK WATERSHED
SCHUYLKILL COUNTY PENNSYLVANIA

JOB NO: 6805
DATE: NOV. 1967
SCALE: NOTED
DRAWN: J.S.N.
APPROVED: T.H. L.J.L.

ANTHRACITE
RESEARCH & DEVELOPMENT CO. INC.
consulting engineers
POTTSVILLE TAMAQUA
PENNSYLVANIA

DRAWING NO:
C-25