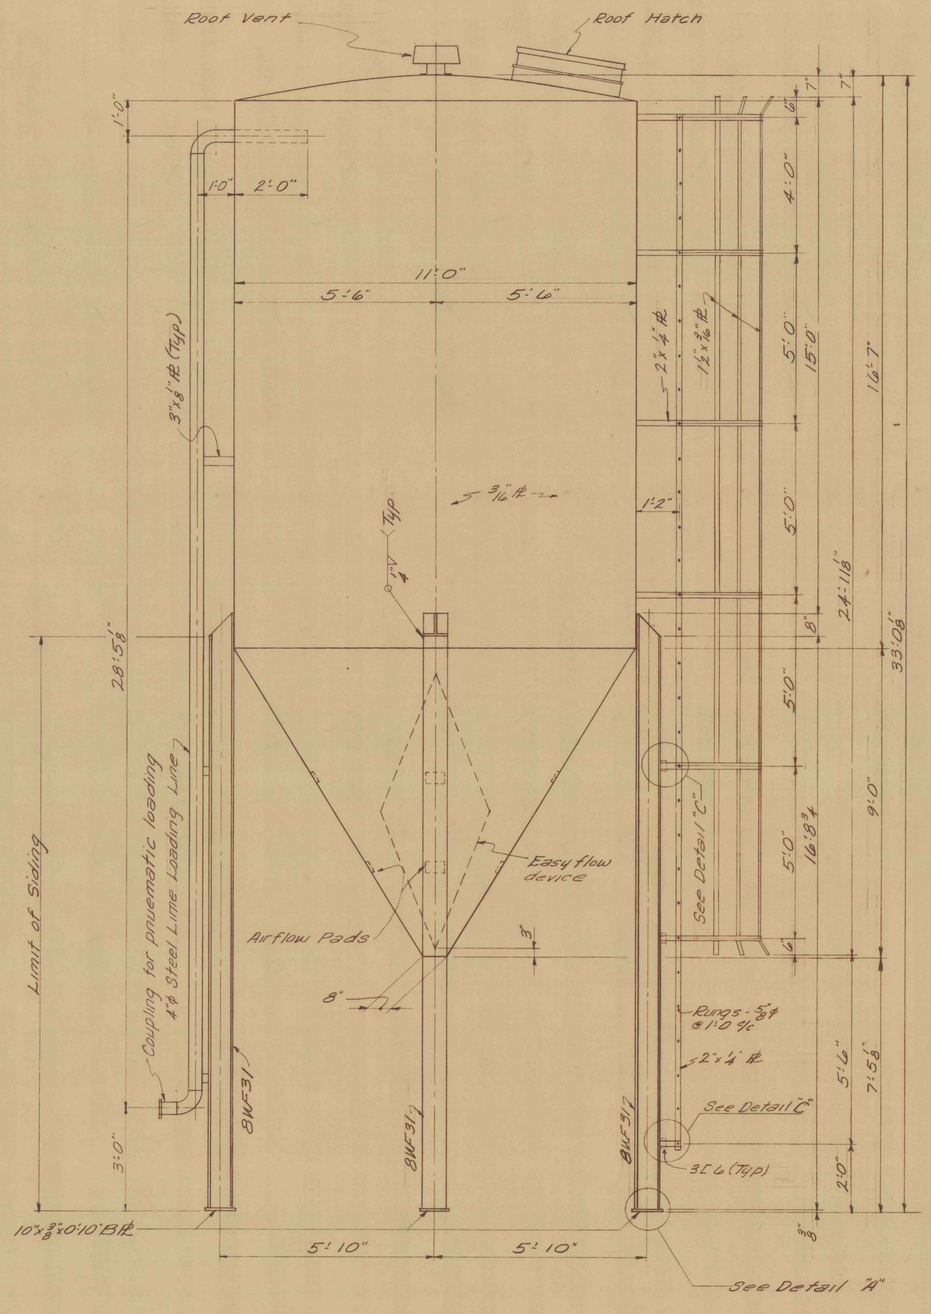

ELEVATION
Scale ½" = 1'-0"

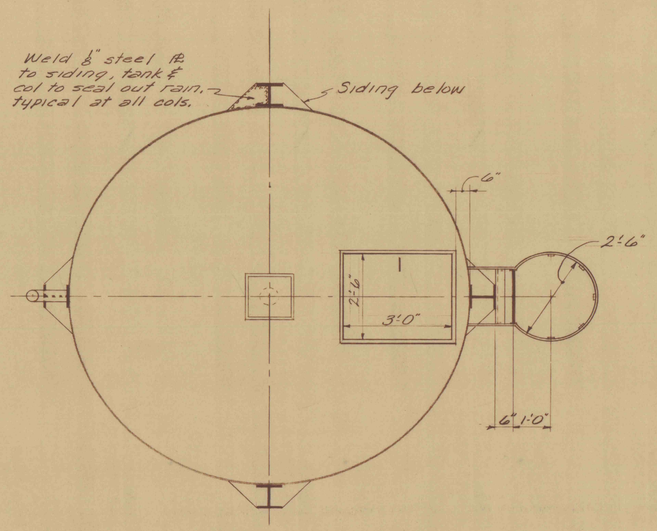

PLAN
Scale ½" = 1'-0"

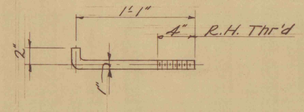

ANCHOR BOLT
8-Required
Scale 1½" = 1'-0"

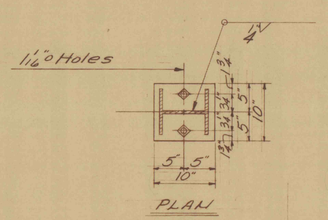

PLAN

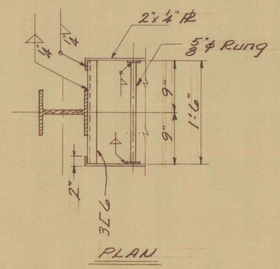

PLAN

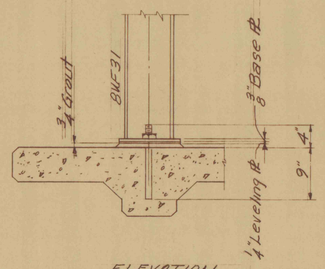

ELEVATION
DETAIL "A"
Scale 1"=1'-0"

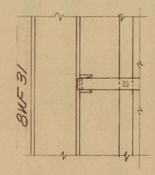

ELEVATION
DETAIL "B"
DETAIL "C" Similar
Scale 1"=1'-0"

ALL DIMENSIONS AND MEASUREMENTS SHALL BE CHECKED AND VERIFIED BY THE CONTRACTOR AT THE SITE

REVISIONS					
SYMBOL	CORRECTIONS				

APPROVALS

APPROVED _____
DIRECTOR—BUREAU OF ENGINEERING & CONSTRUCTION
APPROVED _____
SUPERVISING ENGINEER—BUREAU OF ENGINEERING & CONSTRUCTION
APPROVED _____
FOR DEPT. OF MINES & MINERALS SECY.
SUBMITTED BY _____ ENG'R

CHECKED BY

ARCH.	CIVIL & STRUCT.	MECH.	ELECT.
	J.W.K.		

PROJECT NO. S.L. 1061

STORAGE TANK

MINE DRANAGE TREATMENT

SANDY RUN LUZERNE CO., PENNSYLVANIA

BUCK [illegible] PENNSYLVANIA

[illegible] PENNSYLVANIA

COMMONWEALTH OF PENNSYLVANIA — REGISTERED PROFESSIONAL — HENRY A. SABATHNE JR — ENGINEER No. 13561

BUREAU OF ENGINEERING & CONSTRUCTION
DEPARTMENT OF PROPERTY & SUPPLIES

DATE	COMMONWEALTH OF PENNSYLVANIA		SHEET NO.
SEPT. 1967	RAYMOND P. SHAFER	GOVERNOR	2
SCALE AS NOTED	DEPT. OF PROPERTY & SUPPLIES PERRIN C. HAMILTON	SECRETARY	OF 7
	HARRISBURG, PENNSYLVANIA		

9/26/67