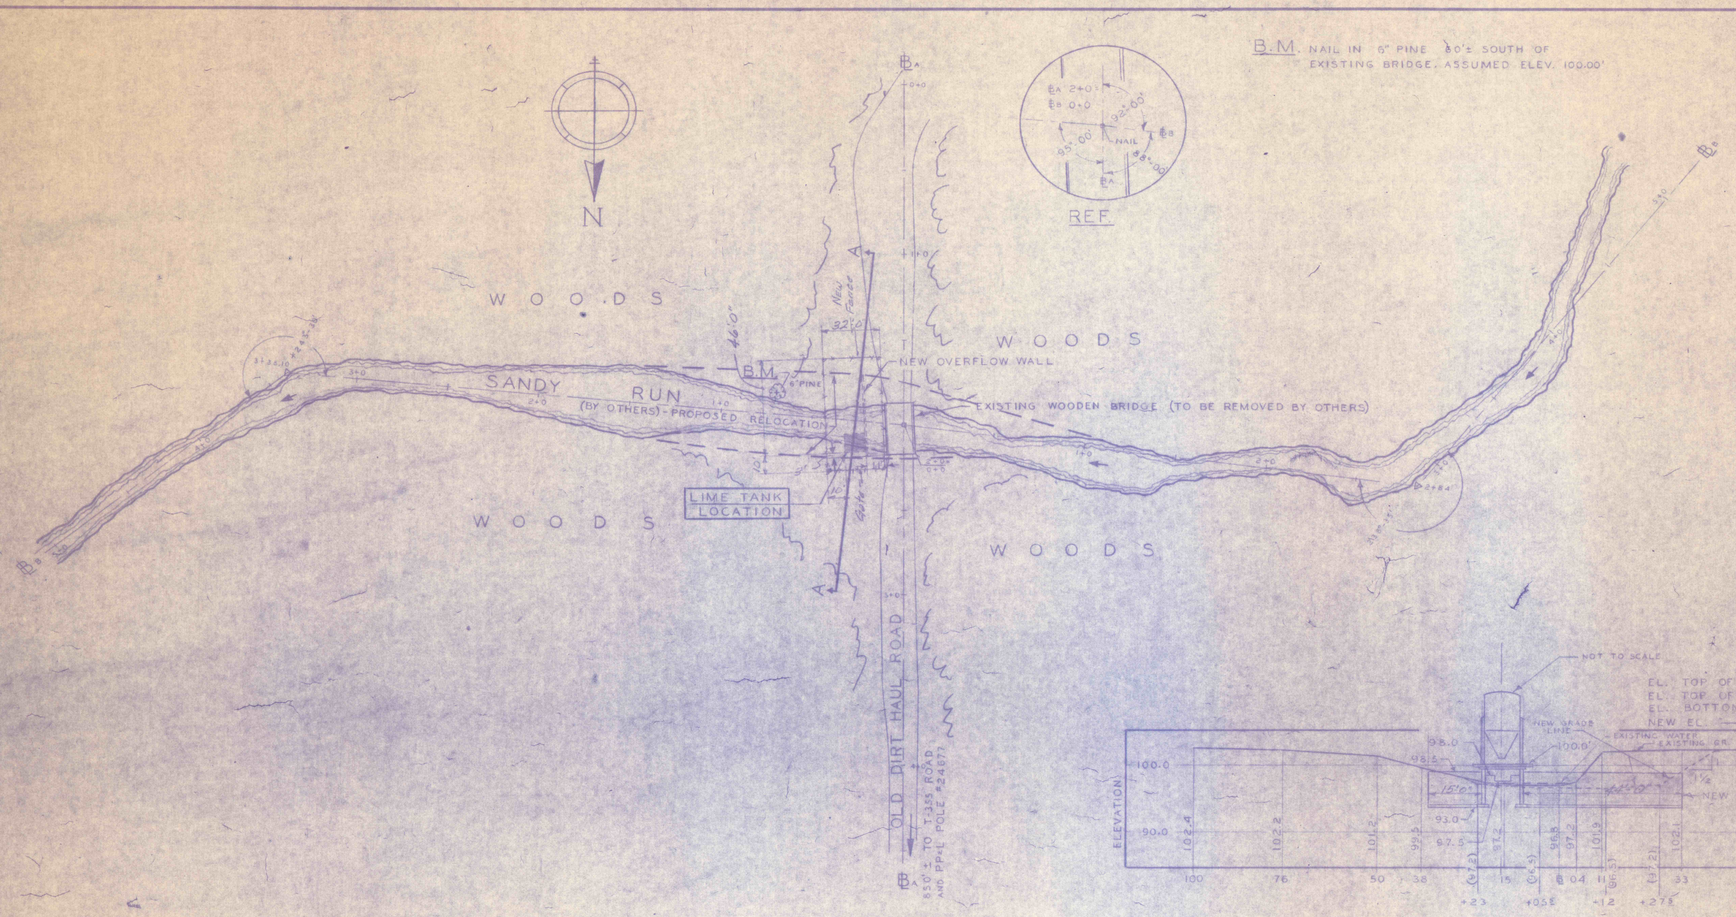

PLAN

SCALE 1" = 40'

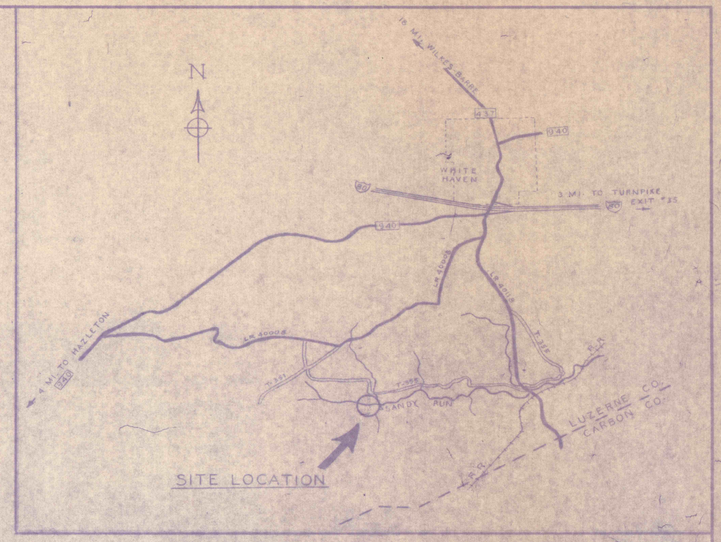

LOCATION PLAN

1 ½ 0 1 2

SCALE 1" = 1 MILE

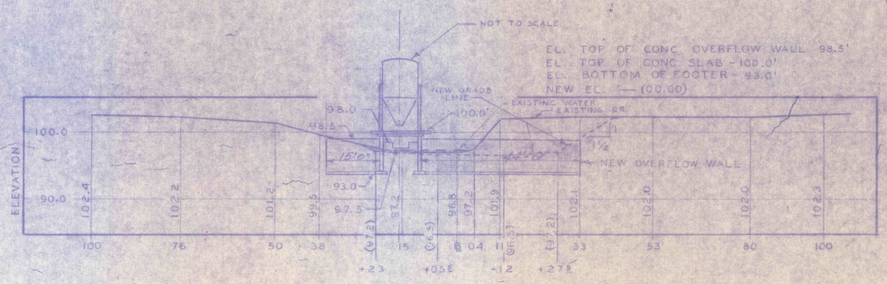

TYPICAL STREAM SECTION A-A

SCALE HOR. 1" 20'
VERT. 1" 10'

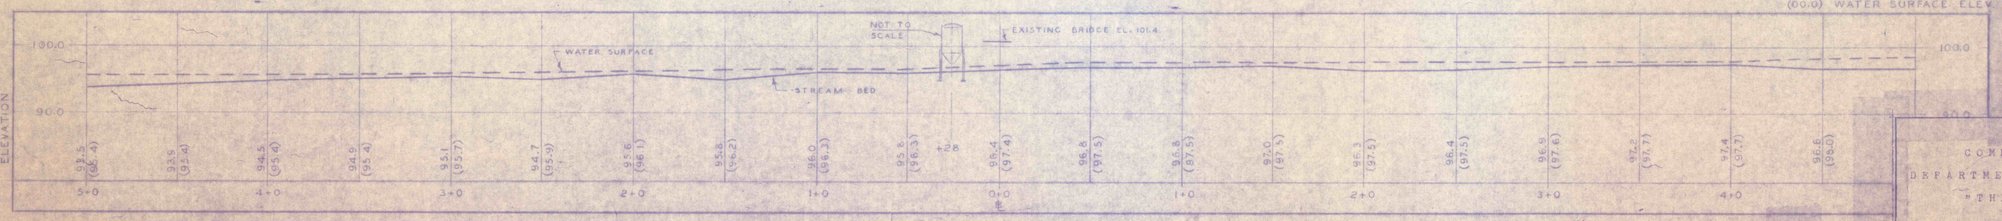

STREAM PROFILE

SCALE: HOR. 1" = 40'
VERT. 1" = 10'

NOTE

00.0 STREAM BED ELEV.
(00.0) WATER SURFACE ELEV.

ALL DIMENSIONS AND MEASUREMENTS SHALL BE CHECKED AND VERIFIED BY THE CONTRACTOR AT THE SITE

COMMONWEALTH OF PENNSYLVANIA
DEPARTMENT OF MINES & MINERAL INDUSTRIES
"THE LAND AND WATER CONSERVATION AND RECLAMATION ACT"
PROJECT NO. SL-106-1
SANDY RUN
MINE DRAINAGE TREATMENT PLANT
EXHIBIT - "A"
FOSTER TOWNSHIP LUZERNE COUNTY
PENNSYLVANIA
NOVEMBER 1968 SCALE AS SHOWN PAGE 1 OF 5