SYM.	ITEM	DESCRIPTION	DWG. & ITEM NO. OR STYLE NO.	MATL. SPEC.	REQ. FOR 1 UNIT QR 1	QR 2	QR 3	QR 4	QR 5	QR 6

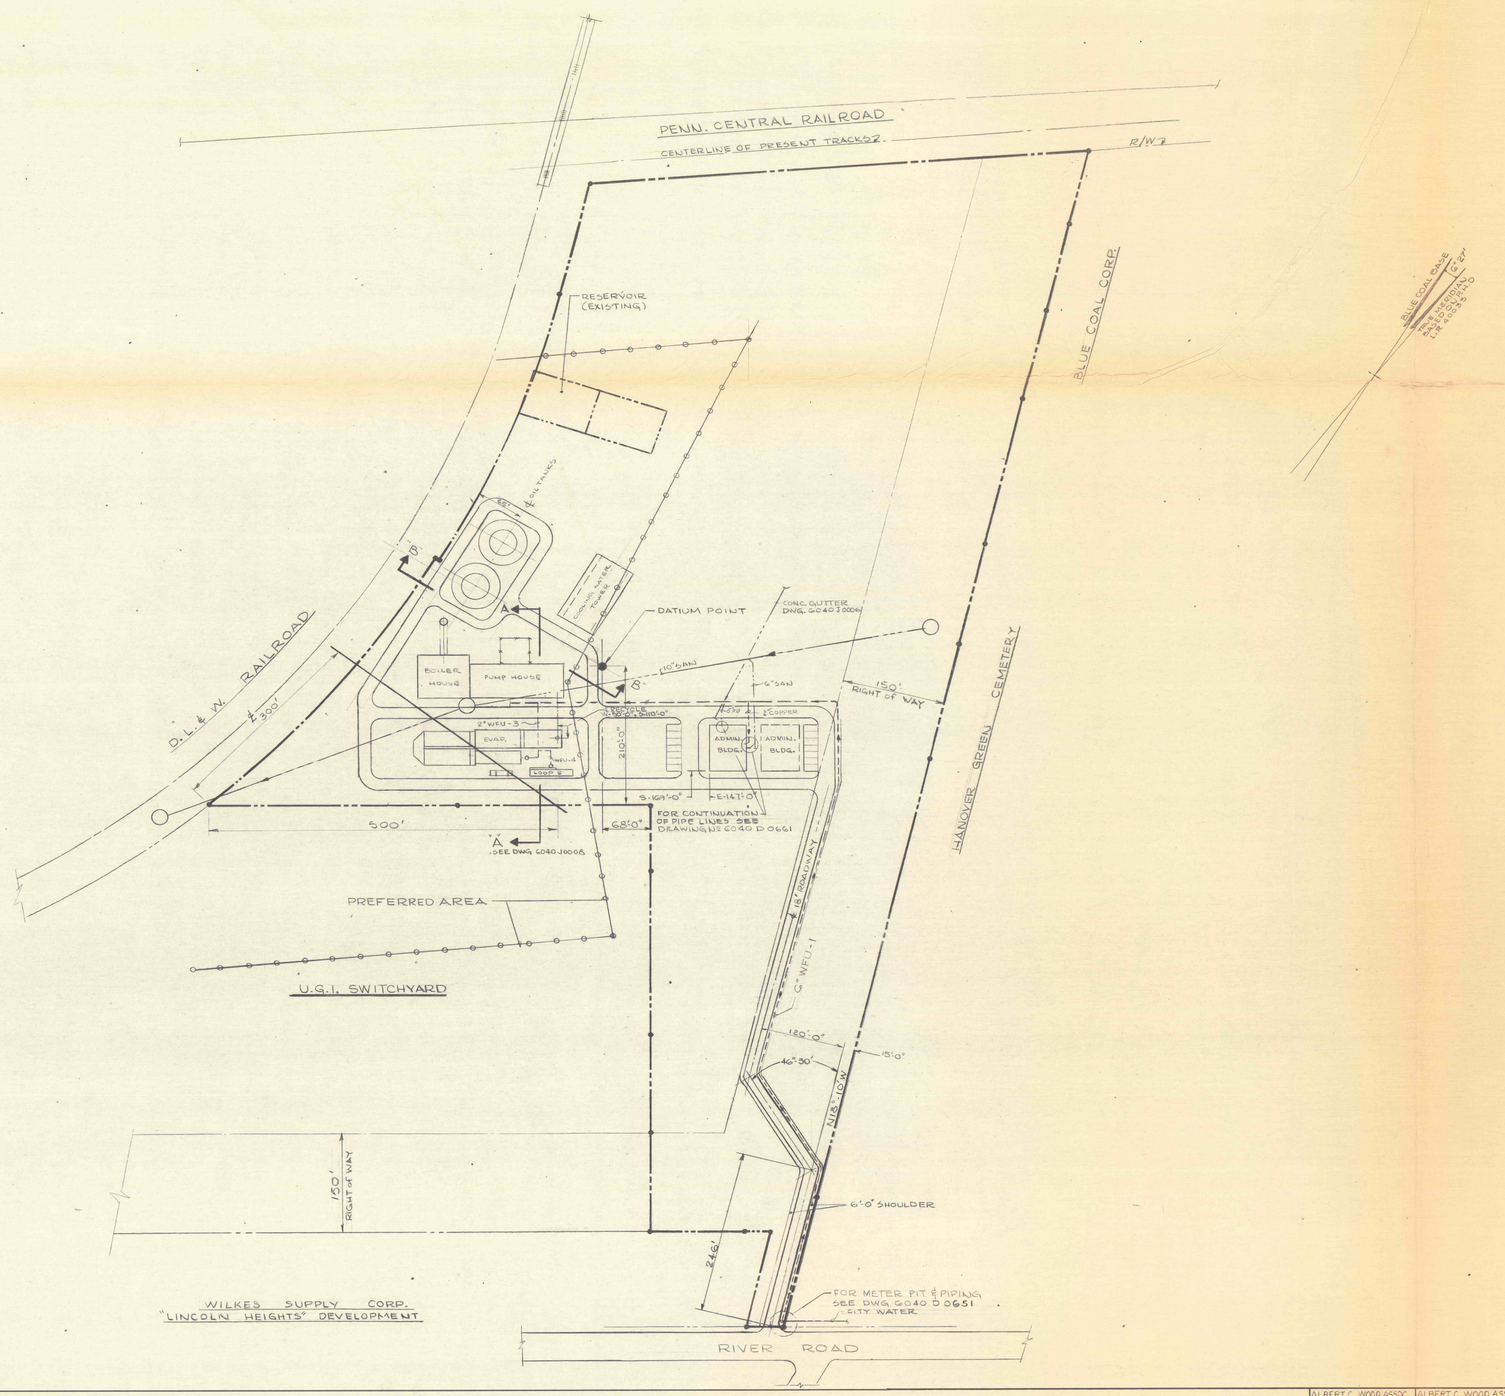

LEGEND

——— FUTURE

— — — EXISTING

—·—·— PROPERTY LINE

80 0 80 160 240

Scale 1"=80'-0"

S.O. 19A-9269	ITEM	CHANGE
	1	

628 C 550 008

ALBERT C. WOOD ASSOC. CONSULTING ENG. — ROBERT R. CUTLER — REGISTERED PROFESSIONAL ENGINEER 78934 — COMMONWEALTH OF PENNSYLVANIA

ALBERT C. WOOD ASSOC. CONSULTING ENG. — ROBERT E. DERBY — REGISTERED PROFESSIONAL ENGINEER No. 8718 — COMMONWEALTH OF PENNSYLVANIA

DEPT	AP	PR
U-1		
W-12		
MIE		
TOTAL		
DATE		

LAST NUMBER USED — ITEM — PARTS LIST

ISSUE DATE 12-2-70

ISSUING REF. NO.

Westinghouse Electric Corporation

APPARATUS AMD DEMINERALIZATION PLANT

TITLE PLOT PLAN

SHEET NO. OF SHEETS

DFTM A.L.J.J. 12-2-70	DESIGN APP. L.D. Bastogle 12-2-70	MFG APP.	
CHKD	MET ENG.		
L.O. DFTM D. TRAVIS	MECH ENG.		6040

STEAM DIVISION, LESTER, PA. U.S.A. H.T.D. 01