SYM.	ITEM	DESCRIPTION	DWG. & ITEM NO. OR STYLE NO.	MATL. SPEC.	REQ. FOR 1 UNIT GR 1	GR 2	GR 3	GR 4	GR 5	GR 6

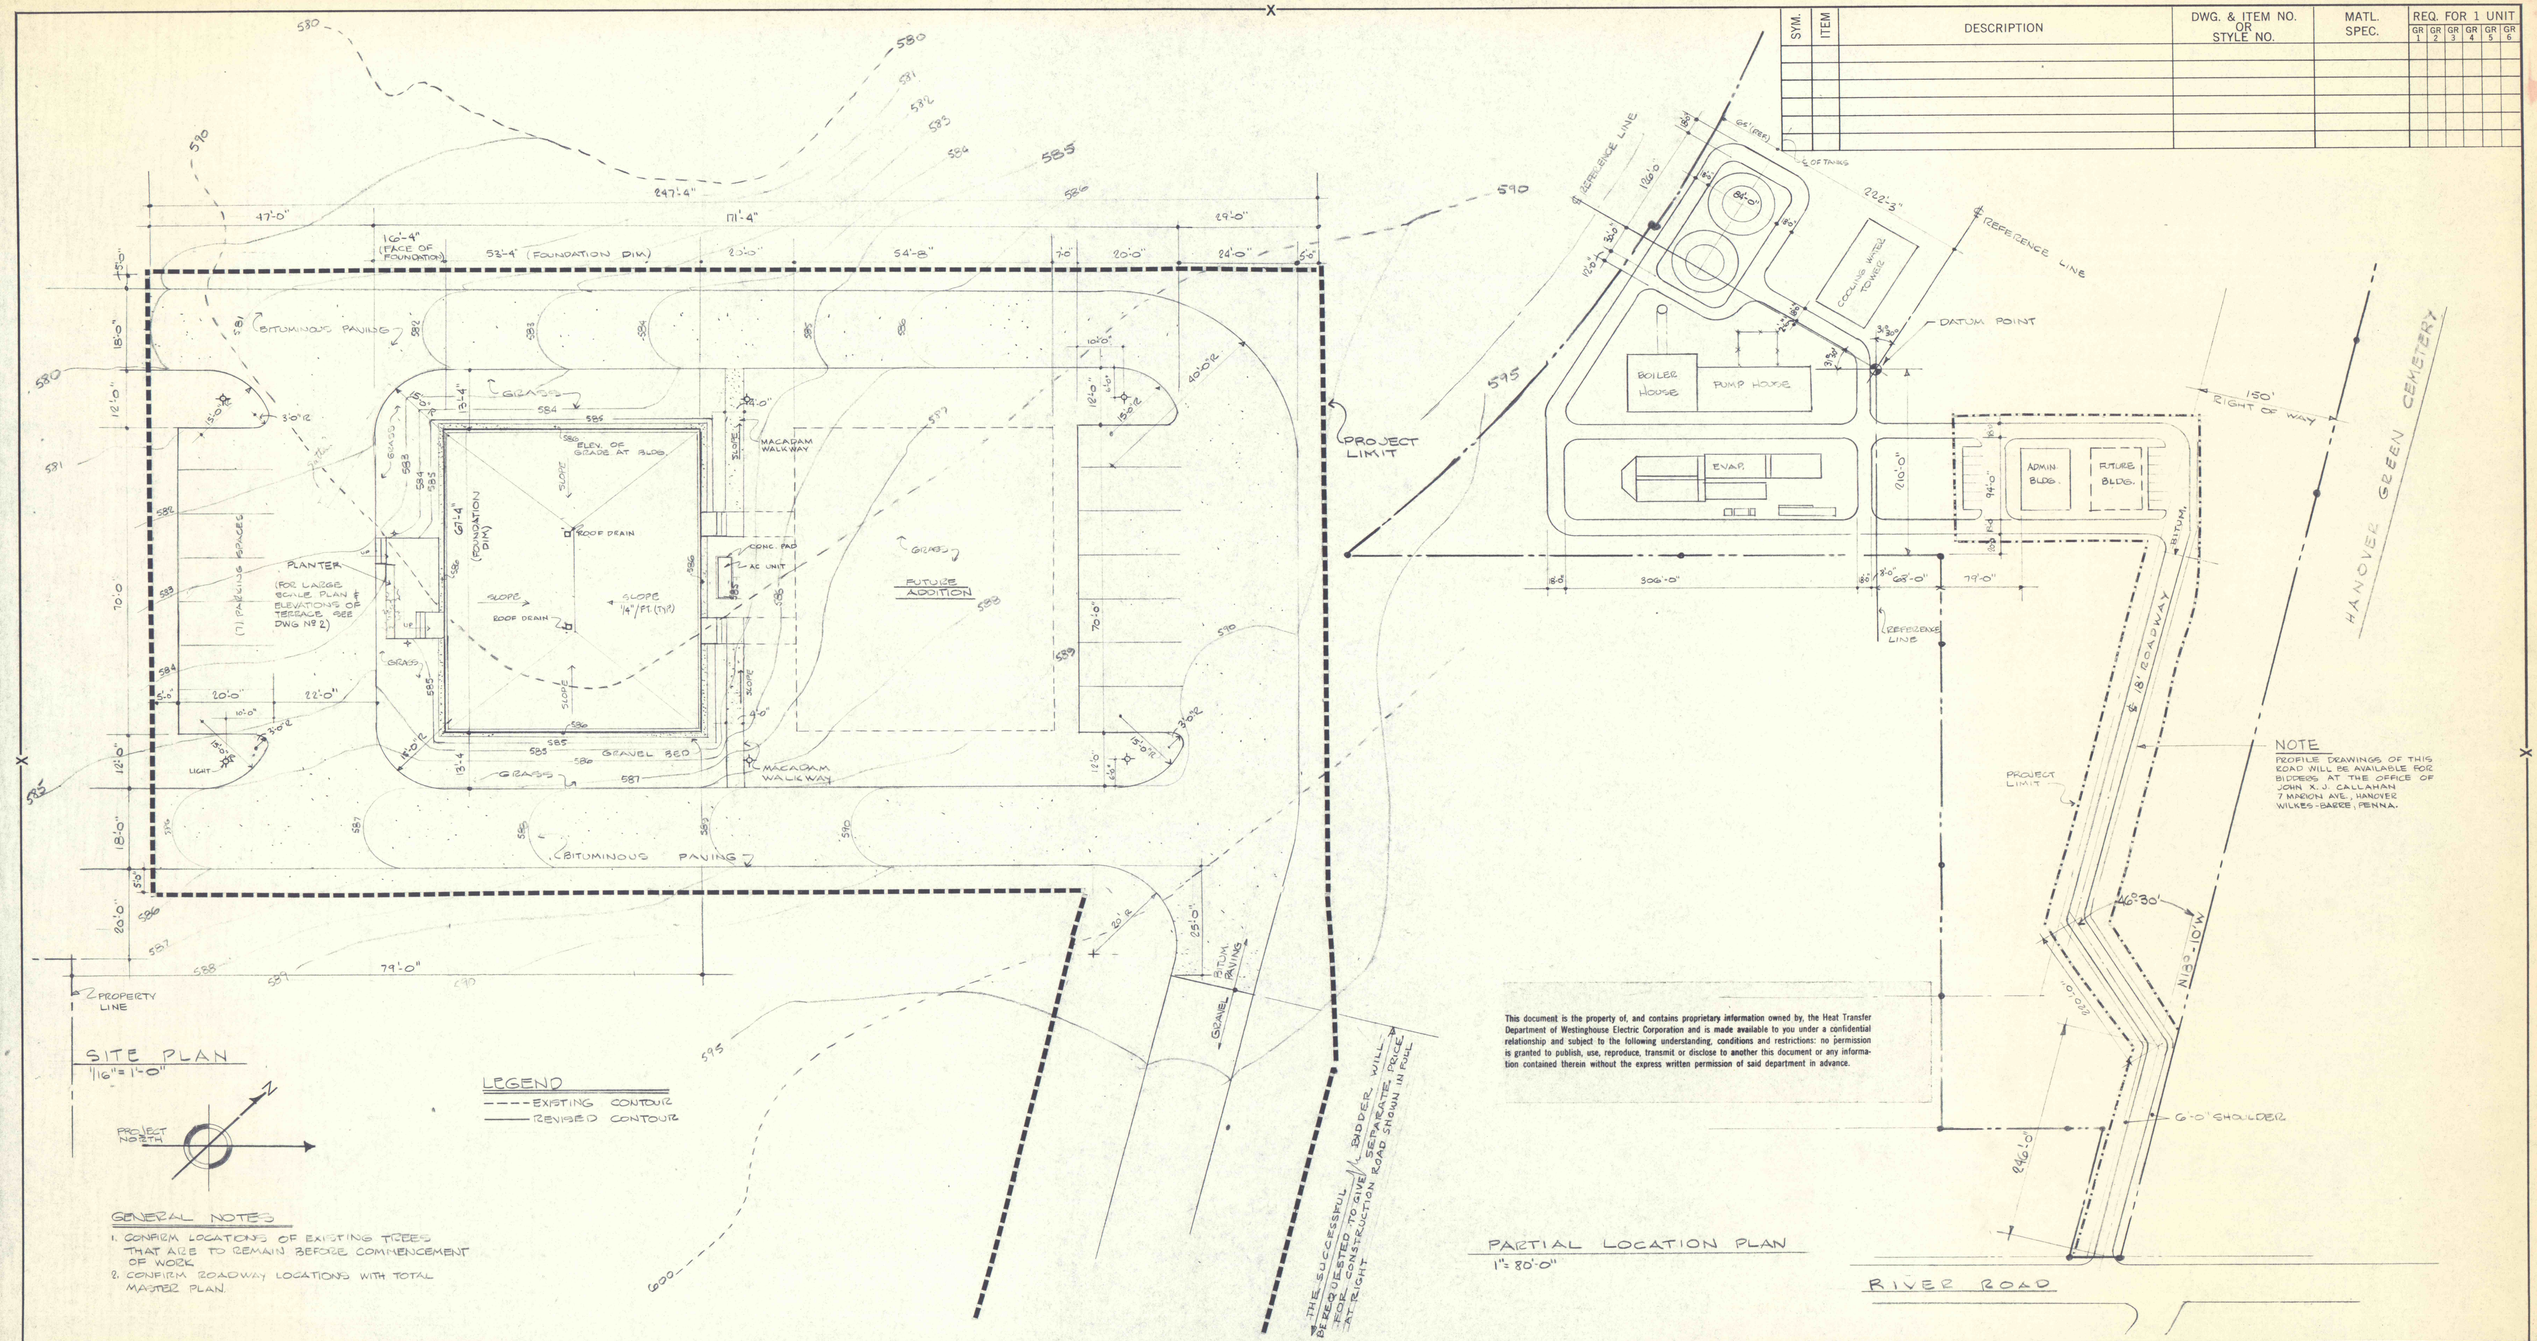

SITE PLAN
1/16" = 1'-0"

LEGEND
- - - - EXISTING CONTOUR
——— REVISED CONTOUR

PROJECT NORTH

GENERAL NOTES
1. CONFIRM LOCATIONS OF EXISTING TREES THAT ARE TO REMAIN BEFORE COMMENCEMENT OF WORK
2. CONFIRM ROADWAY LOCATIONS WITH TOTAL MASTER PLAN.

NOTE
PROFILE DRAWINGS OF THIS ROAD WILL BE AVAILABLE FOR BIDDERS AT THE OFFICE OF JOHN X. J. CALLAHAN 7 MARION AVE., HANOVER WILKES-BARRE, PENNA.

PARTIAL LOCATION PLAN
1" = 80'-0"

This document is the property of, and contains proprietary information owned by, the Heat Transfer Department of Westinghouse Electric Corporation and is made available to you under a confidential relationship and subject to the following understanding, conditions and restrictions: no permission is granted to publish, use, reproduce, transmit or disclose to another this document or any information contained therein without the express written permission of said department in advance.

ITEM	CHANGE
S.O. 19A-9569	1

ALBERT C. WOOD ASSOCIATES CONSULTING ENGINEERS

COMMONWEALTH OF PENNSYLVANIA REGISTERED PROFESSIONAL ROBERT E. DERBY ENGINEER No. 8719

THE WRIGHT/KLETT ASSOCIATION ARCHITECTS

REGISTERED ARCHITECT PENNSYLVANIA W. WRIGHT, JR. No. EX 1893

DEPT	AP	PR
U-1		
W-12		
MIE		
TOTAL		
DATE		

LAST NUMBER USED — PARTS LIST — ITEM

ISSUE DATE DEC. 2, 1970

ENGRG REF DWG

Westinghouse Electric Corporation

APPARATUS AMD DEMINERALIZATION PLANT

TITLE ADMINISTRATION BUILDING SCALE: AS NOTED

PLOT PLAN SHEET NO. 2 OF 5 SHEETS

DFTM NHS-MNC	DESIGN APP CD Buscaglia 12/2	MFG APP	
CHKD JWW	MET ENG	6040D0672	
L. O. DFTM	MECH ENG		
STEAM DIVISION, LESTER, PA. U.S.A.		H.T.D. 01	DEPT

203-1A 2847

628 C 550 007