SYM.	ITEM	DESCRIPTION	DWG. & ITEM NO. OR STYLE NO.	MATL. SPEC.	REQ. FOR 1 UNIT GR 1	GR 2	GR 3	GR 4	GR 5	GR 6

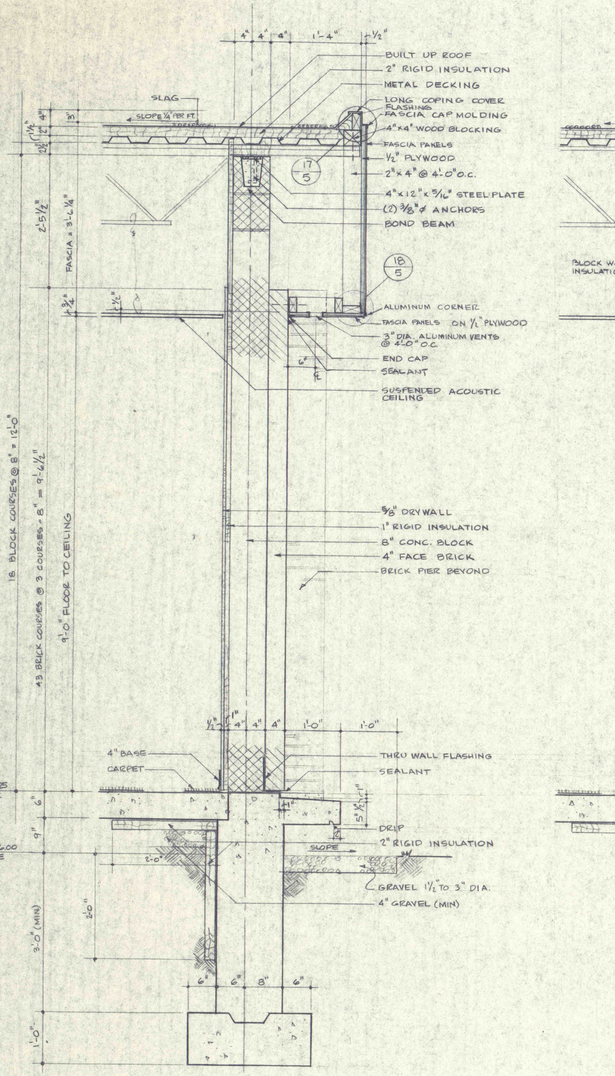

1 / 5 SECTION AT WALL
¾" = 1'-0"

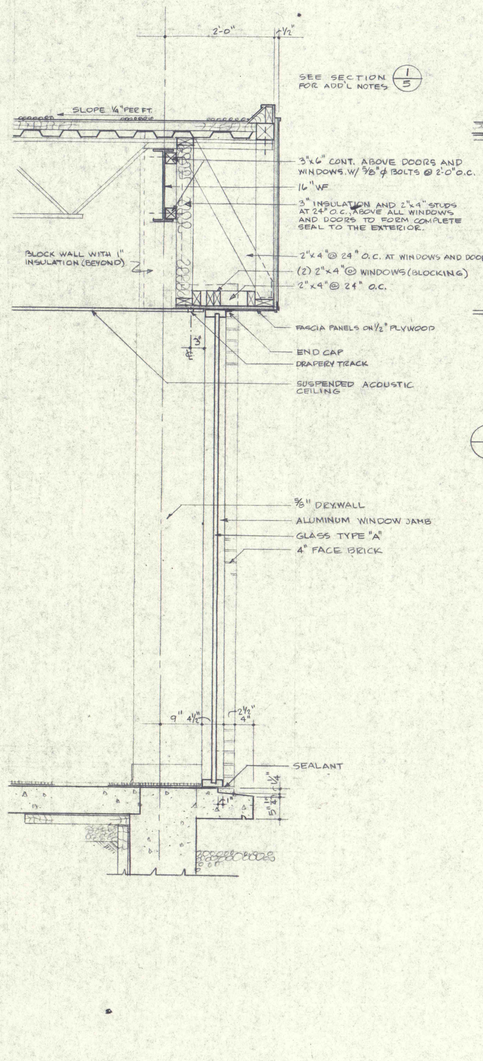

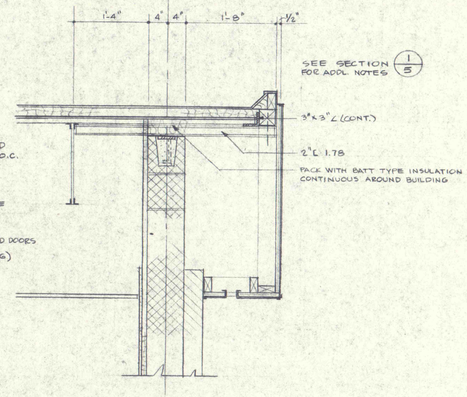

3 / 5 SECTION AT WALL
¾" = 1'-0"

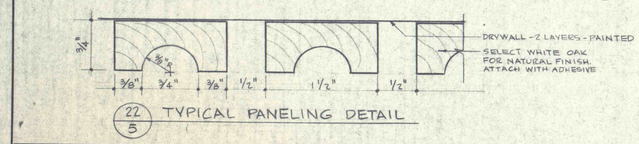

22 / 5 TYPICAL PANELING DETAIL

1 / 5 SECTION AT WALL
¾" = 1'-0"

2 / 5 SECTION AT WINDOW
¾" = 1'-0"

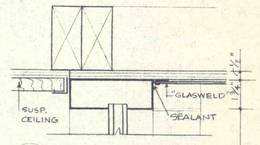

4 / 5 WINDOW HEAD

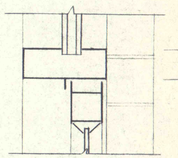

5 / 5 DOOR HEAD

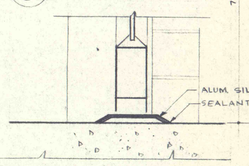

6 / 5 DOOR SILL

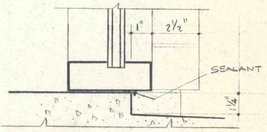

7 / 5 WINDOW SILL

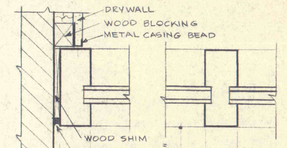

8 / 5 WINDOWJAMB 9 / 5 MULLION 10 / 5 CORNER MULLION

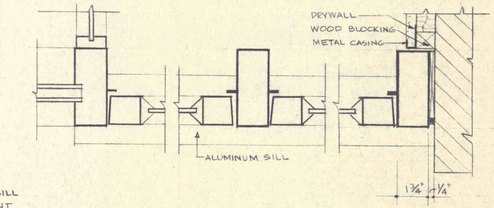

11 / 5 DOOR JAMB 12 / 5 DOOR JAMB 13 / 5 DOOR JAMB

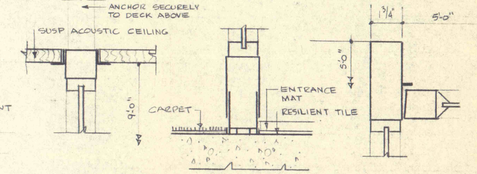

14 / 5 WINDOW HEAD 15 / 5 WINDOW SILL 16 / 5 DOOR JAMB

WINDOW AND EXTERIOR DOOR DETAILS
3" = 1'-0"

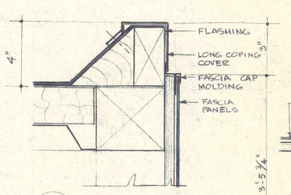

17 / 5 FASCIA
3" = 1'-0"

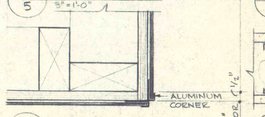

18 / 5 FASCIA
3" = 1'-0"

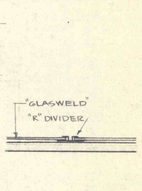

19 / 5 DIVIDER
3" = 1'-0"

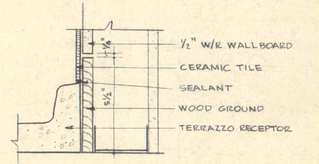

20 / 5 SHOWER RECEPTOR
3" = 1'-0"
4½"

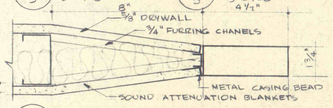

21 / 5 DOOR OR WINDOW MULLION
3" = 1'-0"

This document is the property of, and contains proprietary information owned by, the Heat Transfer Department of Westinghouse Electric Corporation and is made available to you under a confidential relationship and subject to the following understanding, conditions and restrictions: no permission is granted to publish, use, reproduce, transmit or disclose to another this document or any information contained therein without the express written permission of said department in advance.

S.O. 19A9562 | 1 | CHANGE | ITEM

628 C 550 007

ALBERT C. WOOD ASSOCIATES CONSULTING ENGINEERS
COMMONWEALTH OF PENNSYLVANIA REGISTERED PROFESSIONAL ENGINEER ROBERT E. DERBY No. 8719

THE WEIGHT/KLETT ASSOCIATION ARCHITECTS
REGISTERED ARCHITECT PENNSYLVANIA JOHN M. WRIGHT, JR. No. 6589

DEPT	AP	PR
U-1		
W-12		
MIE		
TOTAL		
DATE		

LAST NUMBER USED | PARTS LIST ITEM | ISSUE DATE DEC 2, 1970 | ENGRG REV DWG

Westinghouse Electric Corporation
APPARATUS AMD DEMINERALIZATION PLANT
TITLE ADMINISTRATION BUILDING SCALE: AS NOTED
SECTIONS AND DETAILS SHEET NO. 5 OF 5 SHEETS

DFTM NHS	DESIGN APP C D Buscaglia 12/7	MFG APP
CHKD JWW	MET ENG	6040D0675
L. O. DFTM	MECH ENG	
STEAM DIVISION, LESTER, PA. U.S.A.	H.T.D. 01	DEPT

203-1A 2847