SYM.	ITEM	DESCRIPTION	DWG. & ITEM NO. OR STYLE NO.	MATL. SPEC.	REQ. FOR 1 UNIT GR 1	GR 2	GR 3	GR 4	GR 5	GR 6

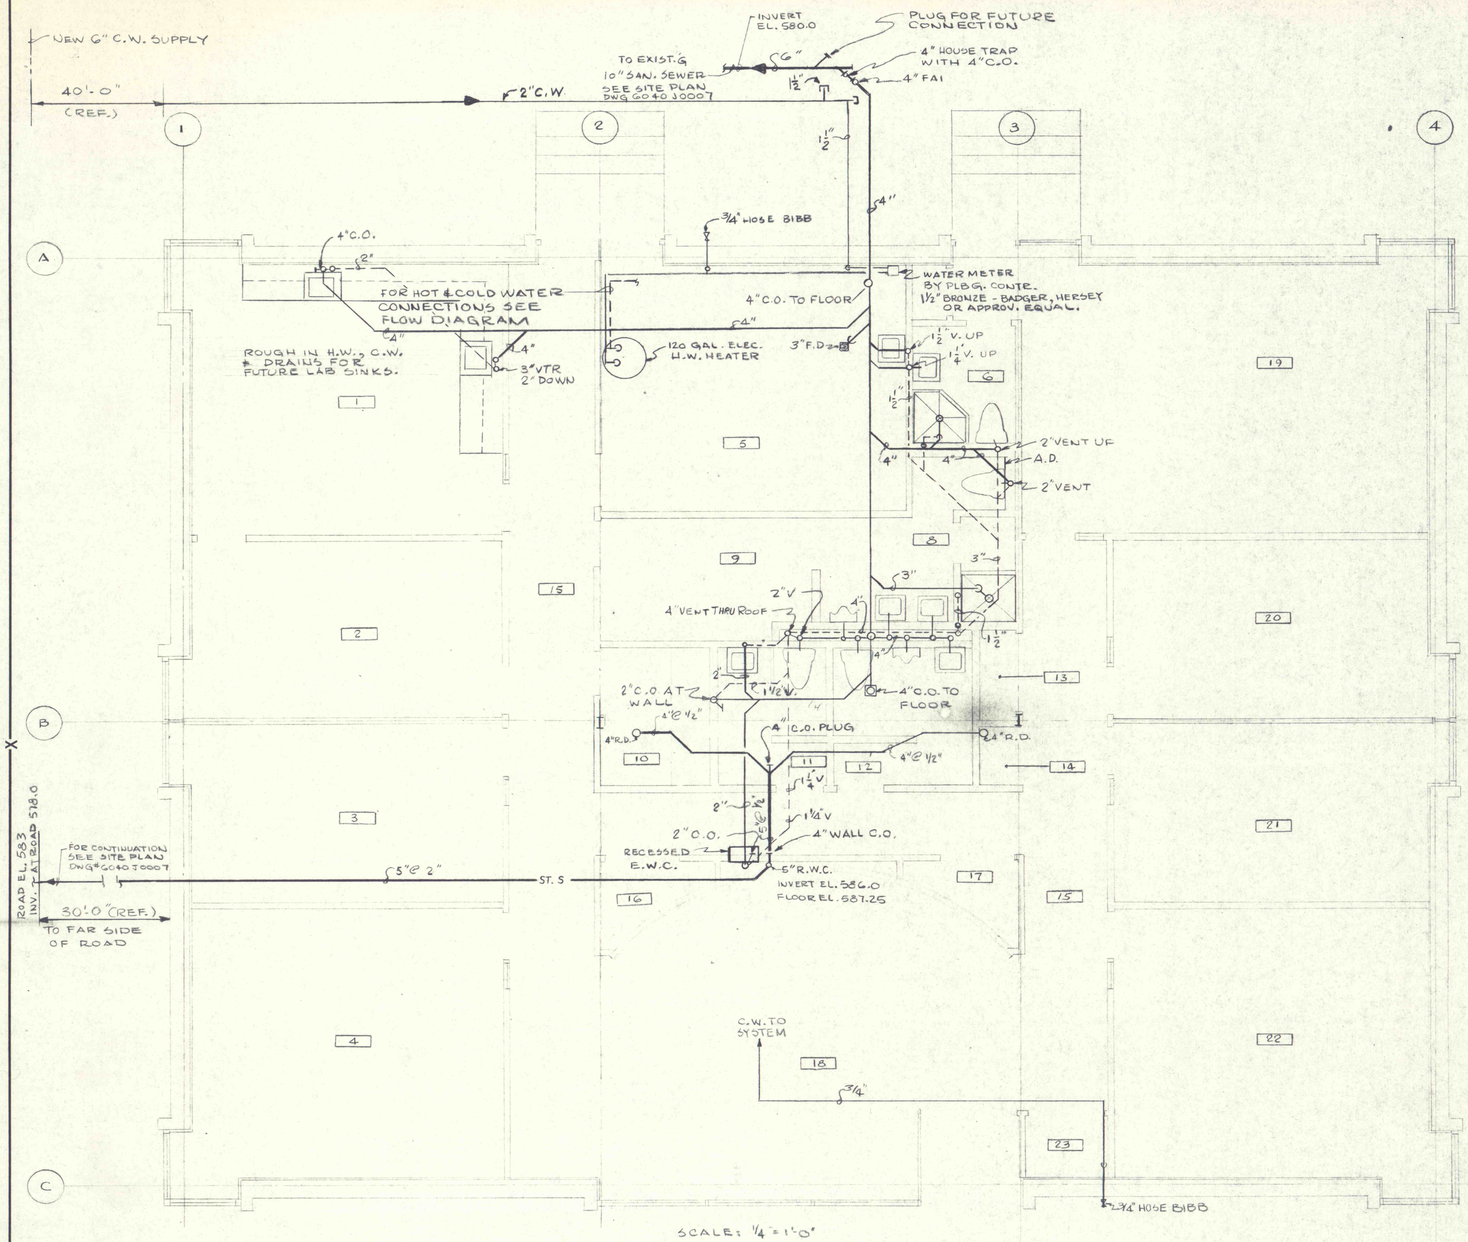

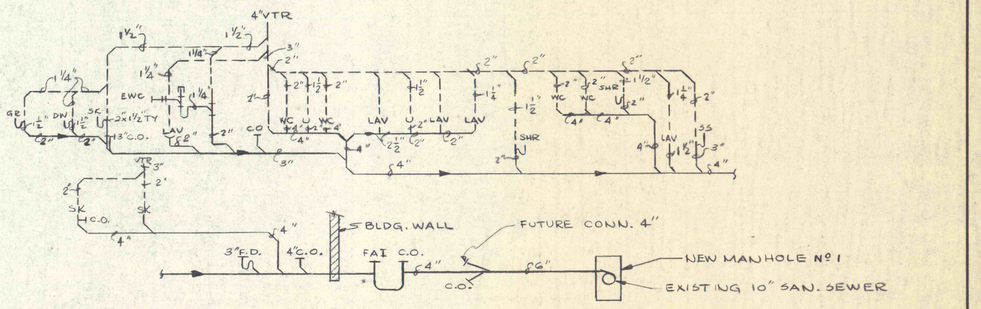

SOIL - WASTE & VENT DIAGRAM

SCALE: NONE

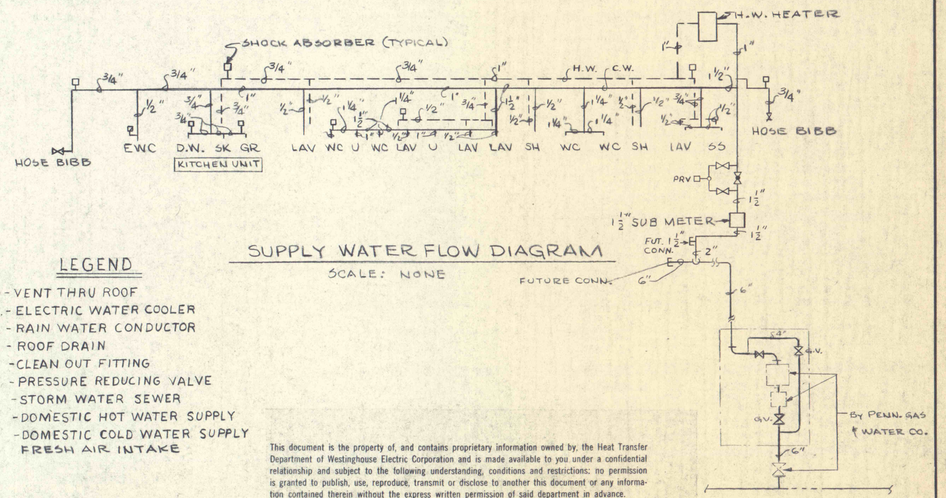

SUPPLY WATER FLOW DIAGRAM

SCALE: NONE

LEGEND

V.T.R. - VENT THRU ROOF
E.W.C. - ELECTRIC WATER COOLER
R.W.C. - RAIN WATER CONDUCTOR
R.D. - ROOF DRAIN
C.O. - CLEAN OUT FITTING
P.R.V. - PRESSURE REDUCING VALVE
—ST.S— - STORM WATER SEWER
--HW-- - DOMESTIC HOT WATER SUPPLY
—CW— - DOMESTIC COLD WATER SUPPLY
FAI FRESH AIR INTAKE

This document is the property of, and contains proprietary information owned by, the Heat Transfer Department of Westinghouse Electric Corporation and is made available to you under a confidential relationship and subject to the following understanding, conditions and restrictions: no permission is granted to publish, use, reproduce, transmit or disclose to another this document or any information contained therein without the express written permission of said department in advance.

SO. 19A-9569	1
ITEM	CHANGE

ALBERT C. WOOD ASSOCIATES CONSULTING ENG. — REGISTERED PROFESSIONAL ENGINEER REYNOLD R. ACKERMANN No. 6127 PENNSYLVANIA

ALBERT C. WOOD ASSOCIATES CONSULTING ENG. — REGISTERED PROFESSIONAL ENGINEER ROBERT E. DERBY No. 11,888 PENNSYLVANIA

DEPT	AP	PR
U-1		
W-12		
MIE		
TOTAL		
DATE		

LAST NUMBER USED | PARTS LIST ITEM | ISSUE DATE 12-2-70 | ENGRG RELEASE DWG

Westinghouse Electric Corporation

APPARATUS AMD DEMINERALIZATION PLANT

TITLE ADMINISTRATION BUILDING

PLUMBING PLAN & DIAGRAMS

SHEET NO. OF SHEETS

DFTM A.J. Pisi	DESIGN APP L.D. Bonacasa	MFG APP
CHKD	MET ENG	6040D0661
L.O. DFTM D TRAVIS	MECH ENG	
STEAM DIVISION, LESTER, PA. U.S.A.	H.T.D. 01	DEPT

628 C 550 007