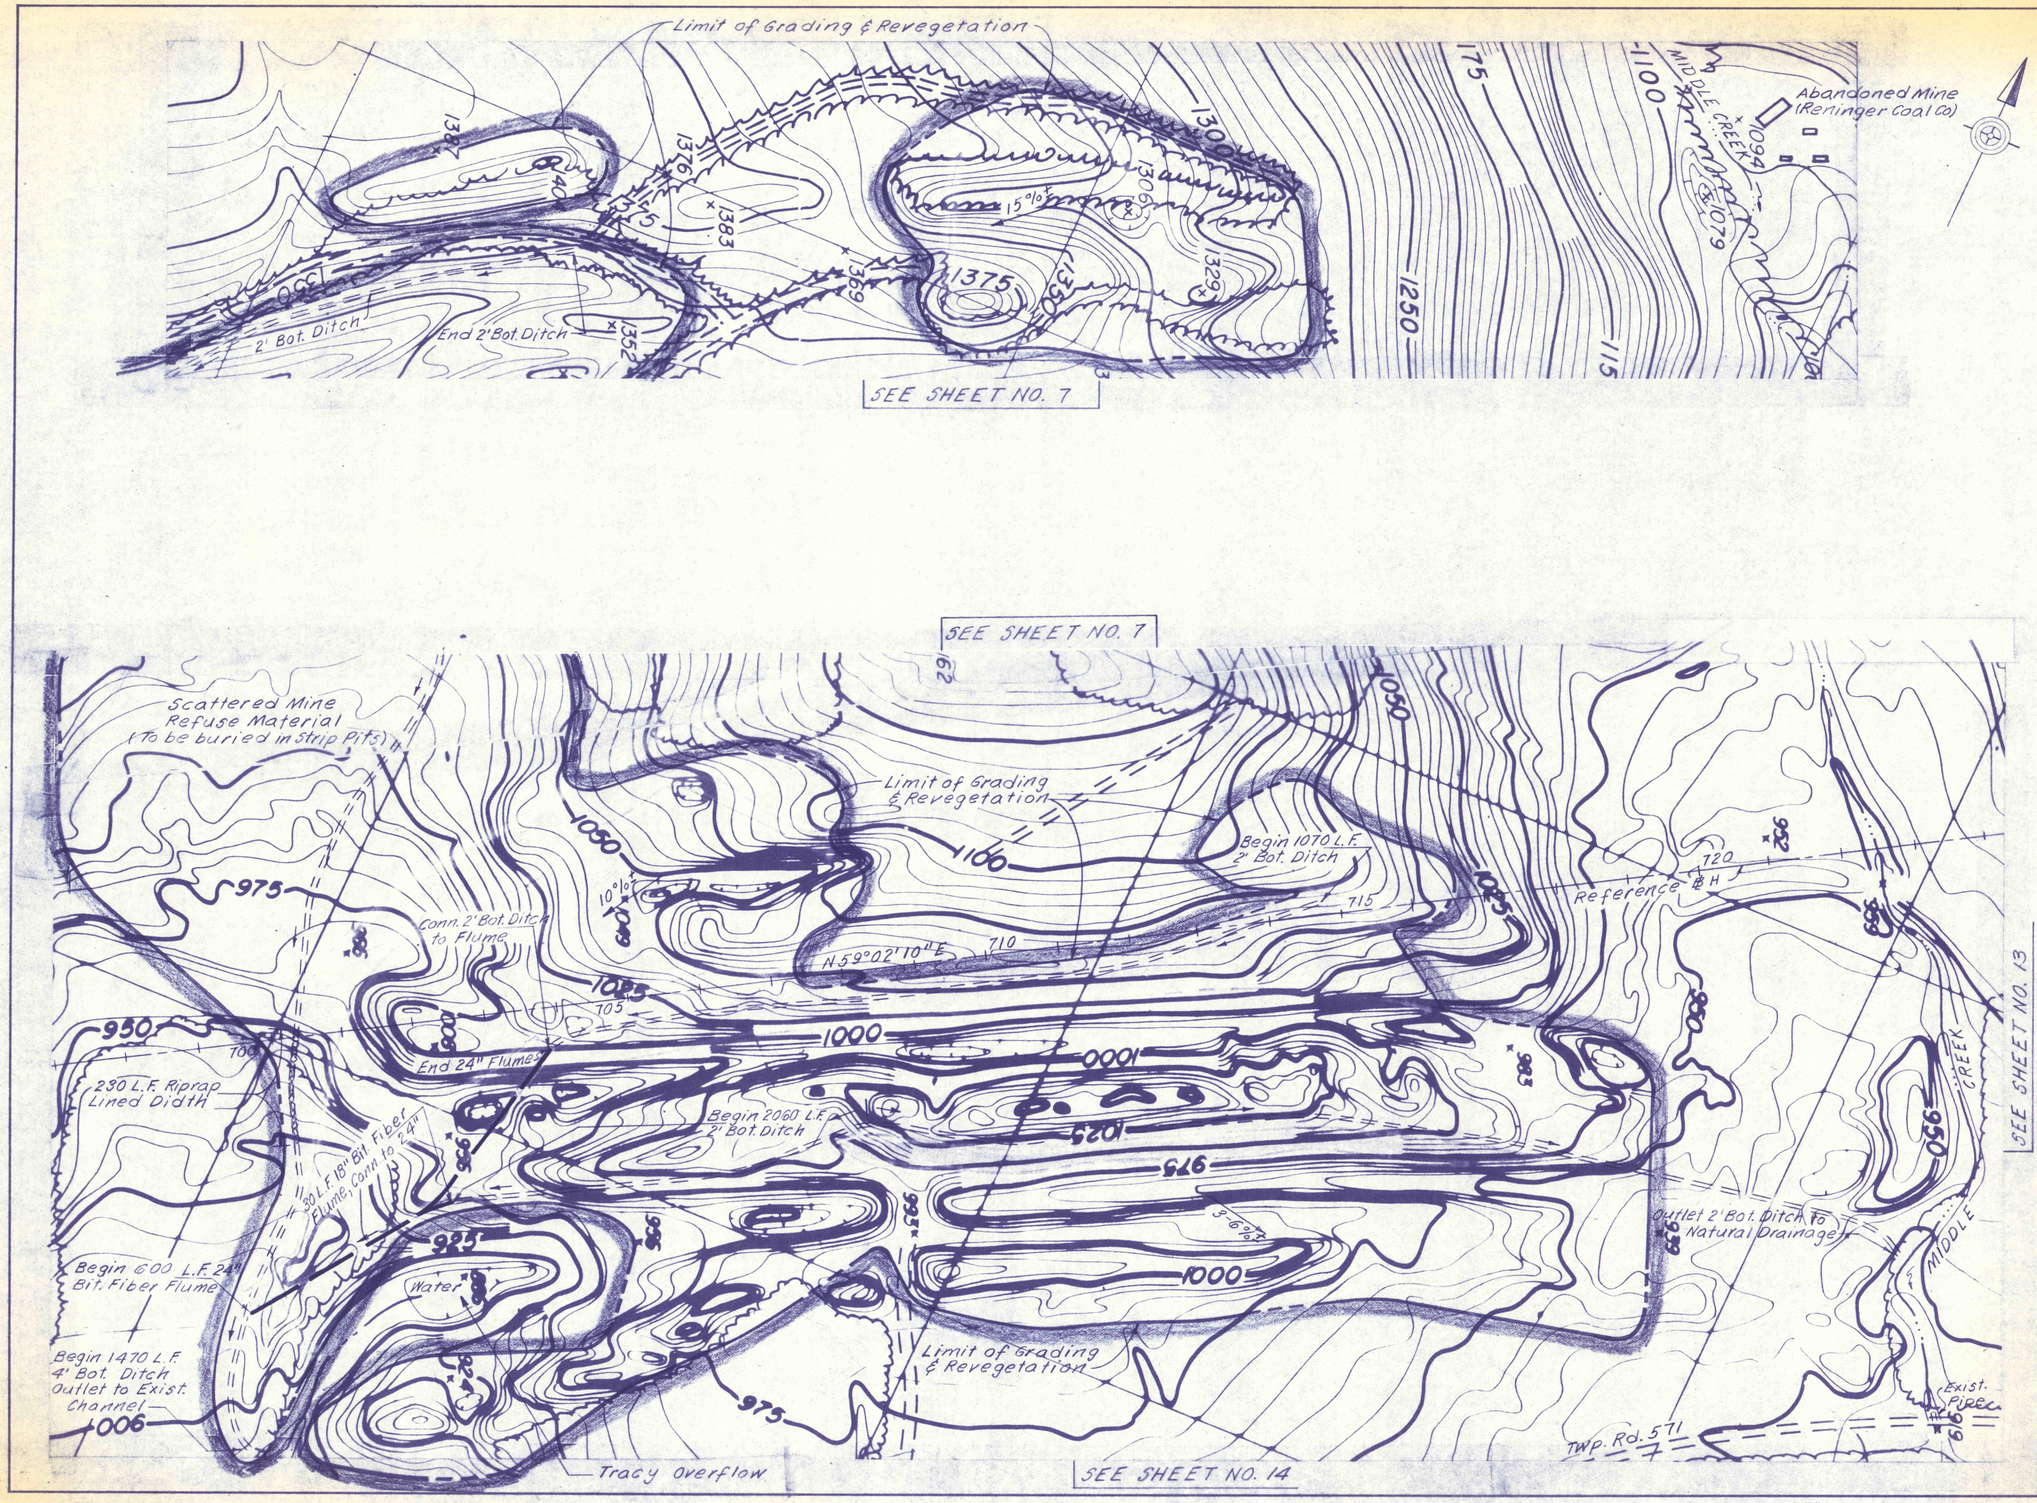

NO	DATE	REVISION	APPR

SUBMITTED
PROFESSIONAL
APPROVED
CHIEF - DIVISION OF MINE REHABILITATION
APPROVED
DIRECTOR - BUREAU OF CONSULTING SERVICES

COMMONWEALTH OF PENNSYLVANIA
DEPARTMENT OF ENVIRONMENTAL RESOURCES
OFFICE OF ENGINEERING AND CONSTRUCTION

PROJECT NO. SL-126-2-7

MINE DRAINAGE
POLLUTION ABATEMENT
SWATARA CREEK WATERSHED
SCHUYLKILL COUNTY

BERGER ASSOCIATES, INC.
Consulting Engineers
P.O. Box 1943 Harrisburg, Penna.

PLAN
STRIP MINE RECLAMATION

DRAWN BY	DATE	DRAWING NO.
W.G.	Mar. 19, 1973	8 of 40
CHECKED BY MEW	SCALE 1" = 100'	