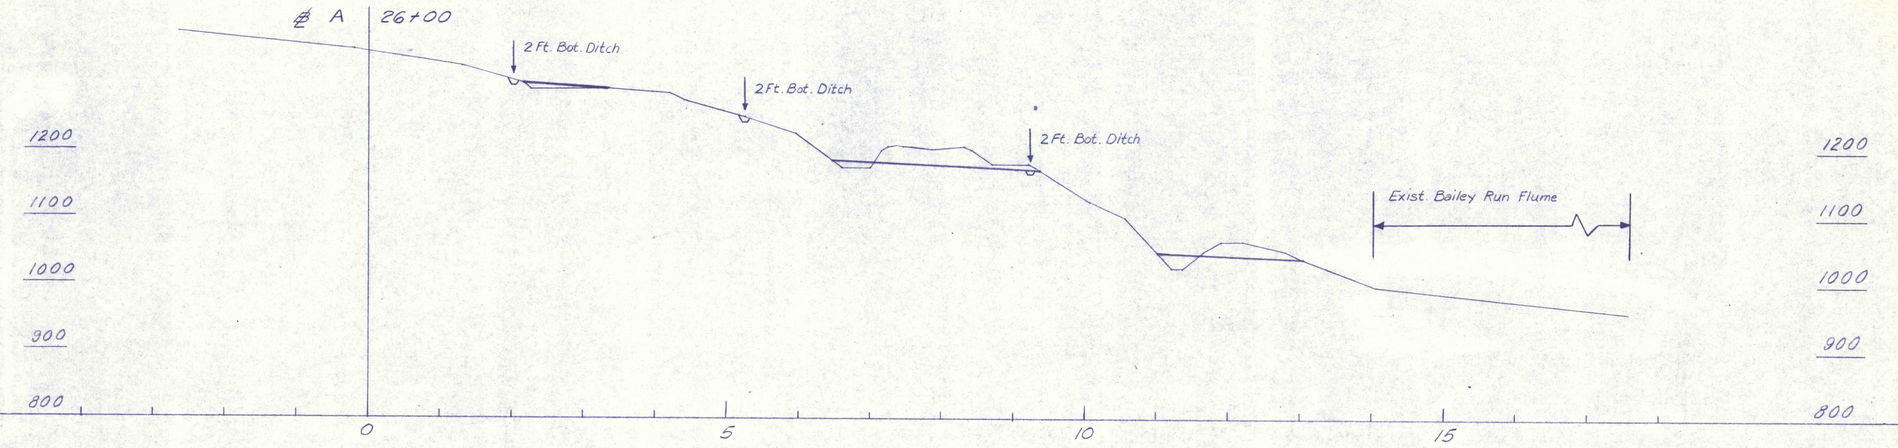

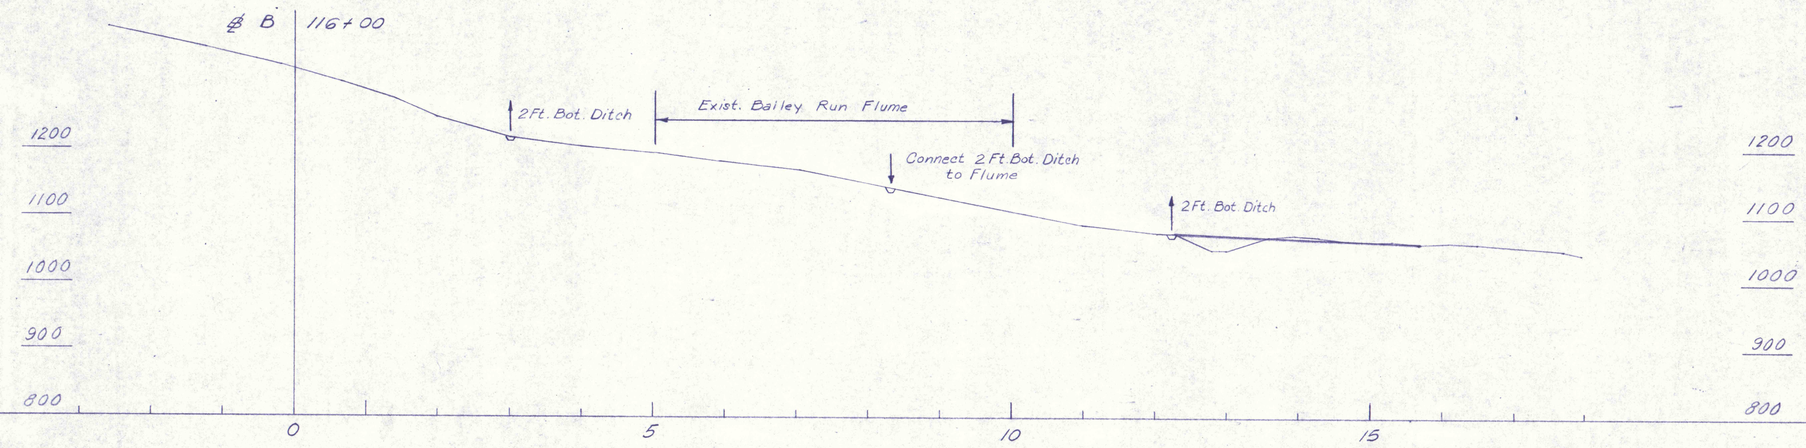

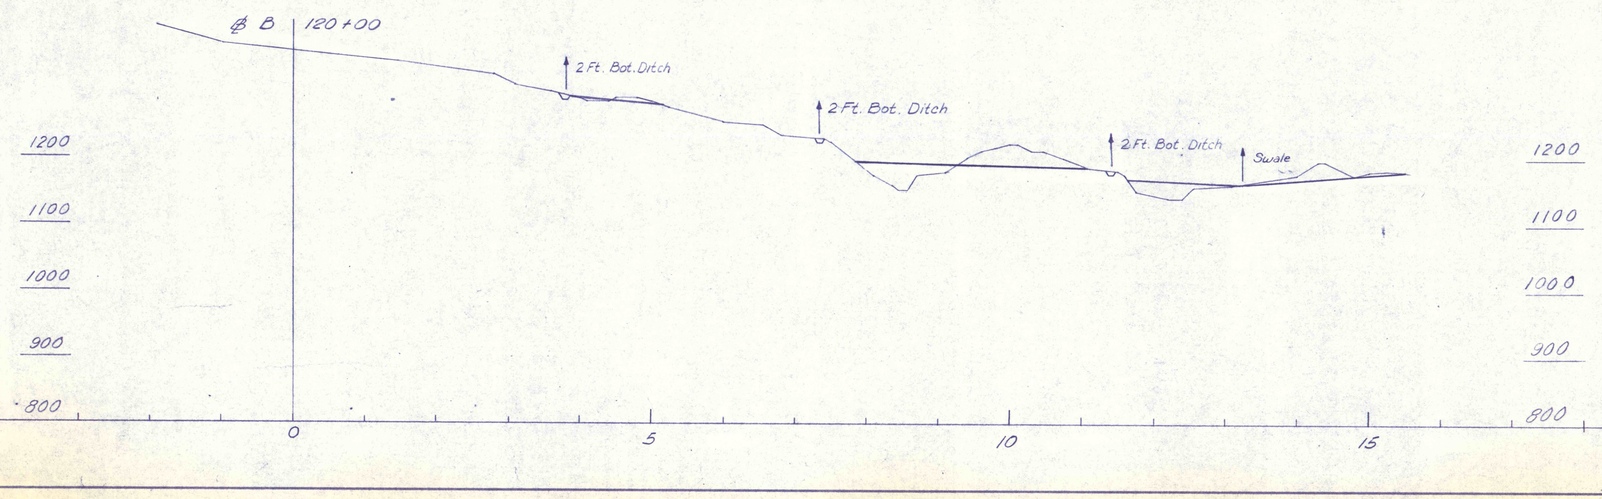

NO	DATE	REVISION	APPR

SUBMITTED

PROFESSIONAL

APPROVED

CHIEF - DIVISION OF MINE REHABILITATION

APPROVED

DIRECTOR - BUREAU OF CONSULTING SERVICES

COMMONWEALTH OF PENNSYLVANIA
DEPARTMENT OF ENVIRONMENTAL RESOURCES
OFFICE OF ENGINEERING AND CONSTRUCTION

PROJECT NO. SL-126-2-7

MINE DRAINAGE
POLLUTION ABATEMENT
SWATARA CREEK WATERSHED
SCHUYLKILL COUNTY

BERGER ASSOCIATES, INC.
Consulting Engineers
P.O. Box 1943 Harrisburg, Penna.

GRADING SECTIONS

DRAWN BY	DATE	DRAWING NO.
W. G	Mar. 13, 1973	23 of 40
CHECKED BY	SCALE	
M. W.	1" = 100'	