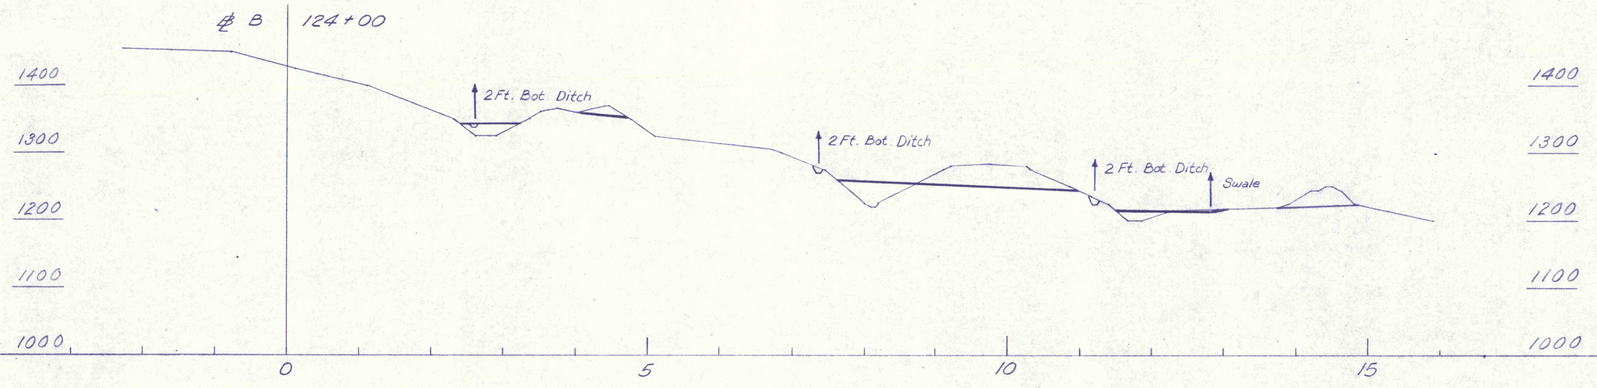

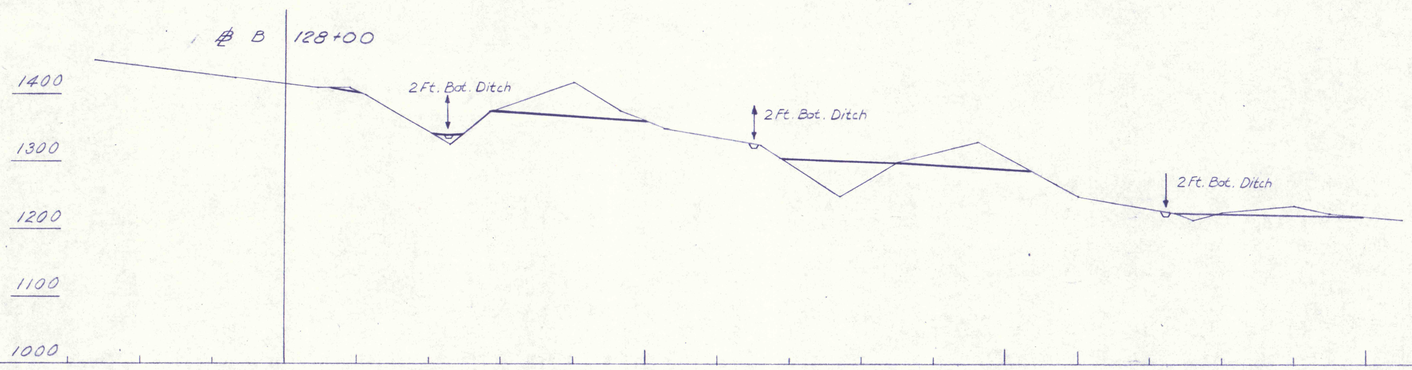

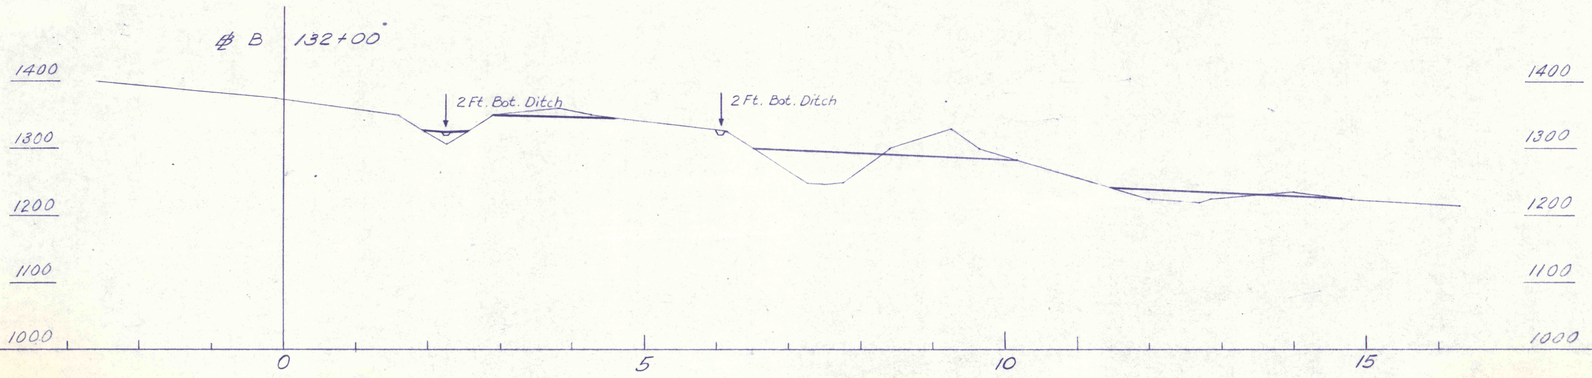

NO	DATE	REVISION	APPR

SUBMITTED

PROFESSIONAL

APPROVED

CHIEF - DIVISION OF MINE REHABILITATION

APPROVED

DIRECTOR - BUREAU OF CONSULTING SERVICES

COMMONWEALTH OF PENNSYLVANIA
DEPARTMENT OF ENVIRONMENTAL RESOURCES
OFFICE OF ENGINEERING AND CONSTRUCTION

PROJECT NO. SL-126-2-7

MINE DRAINAGE
POLLUTION ABATEMENT
SWATARA CREEK WATERSHED
SCHUYLKILL COUNTY

BERGER ASSOCIATES, INC.
Consulting Engineers
P.O. Box 1943 Harrisburg, Penna.

GRADING SECTIONS

DRAWN BY	DATE	DRAWING NO.
W.G.	Mch. 19, 1973	24 of 40
CHECKED BY	SCALE	
M.W.	1" = 100'	