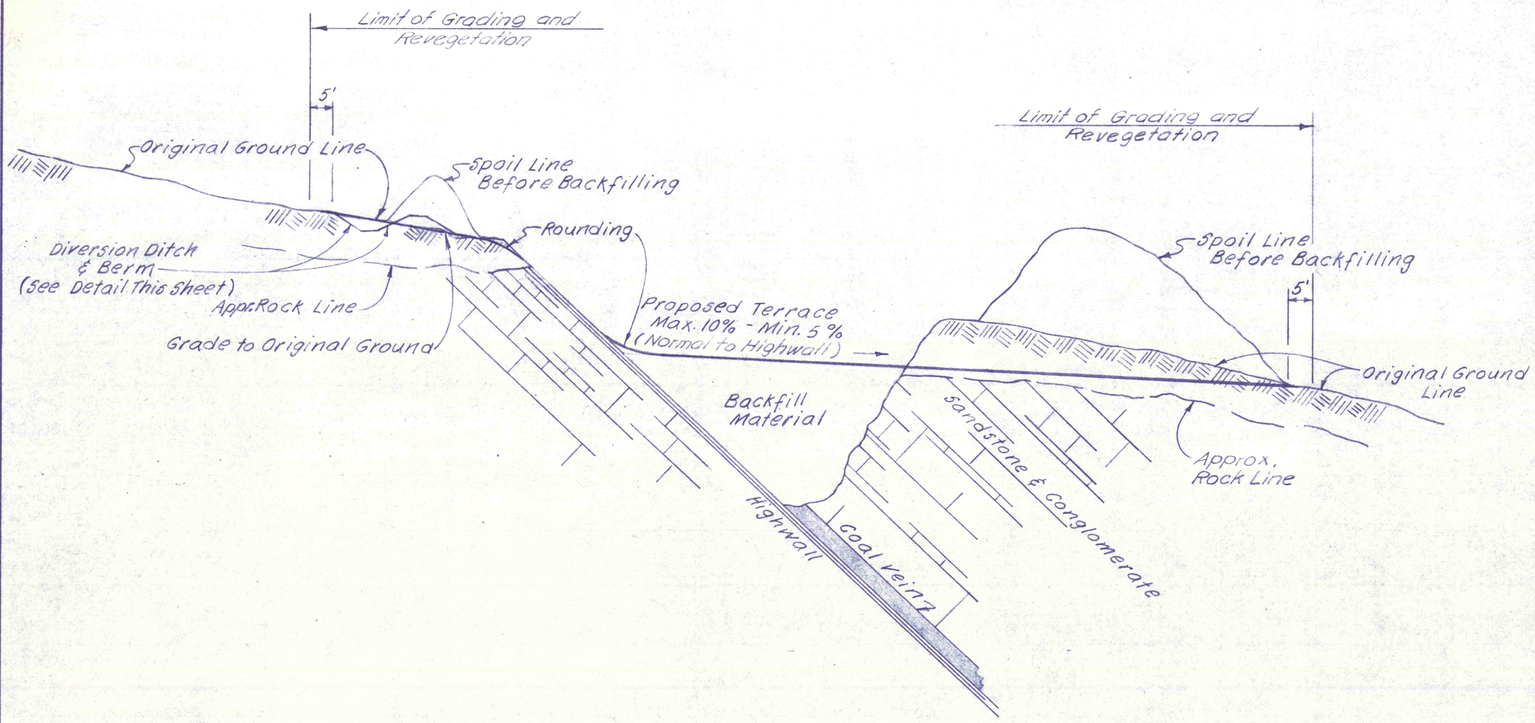

TYPICAL DETAIL FOR STANDARD TERRACING

No Scale

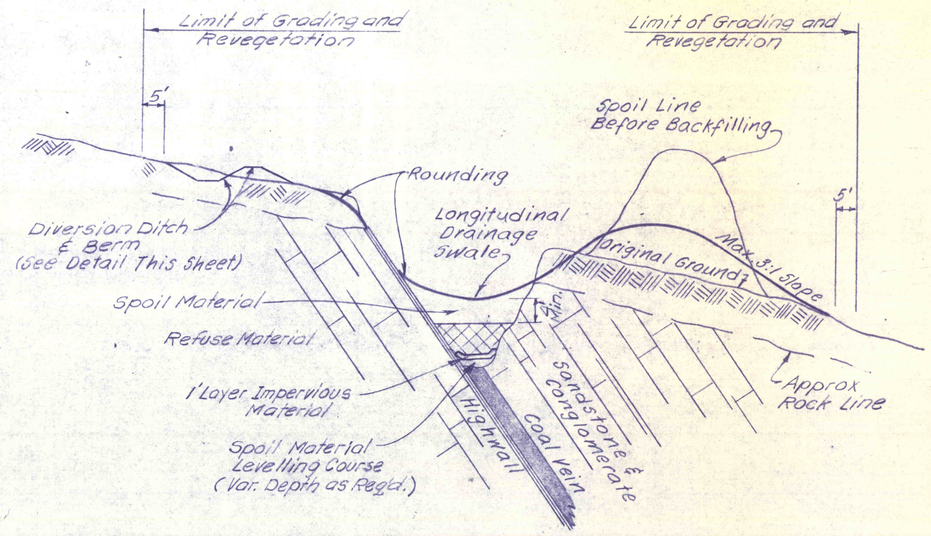

TYPICAL DETAIL FOR MODIFIED TERRACING (With Refuse Backfill)

No Scale

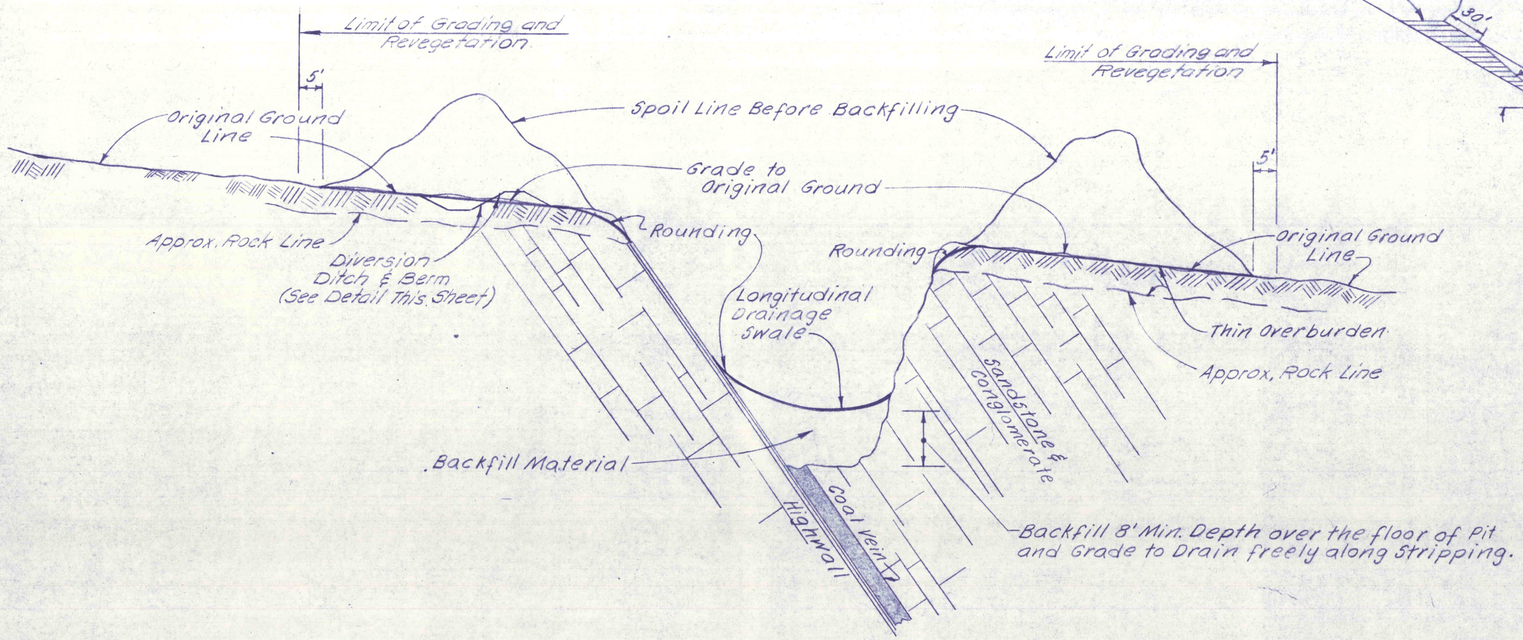

TYPICAL DETAIL FOR MODIFIED TERRACING

No Scale

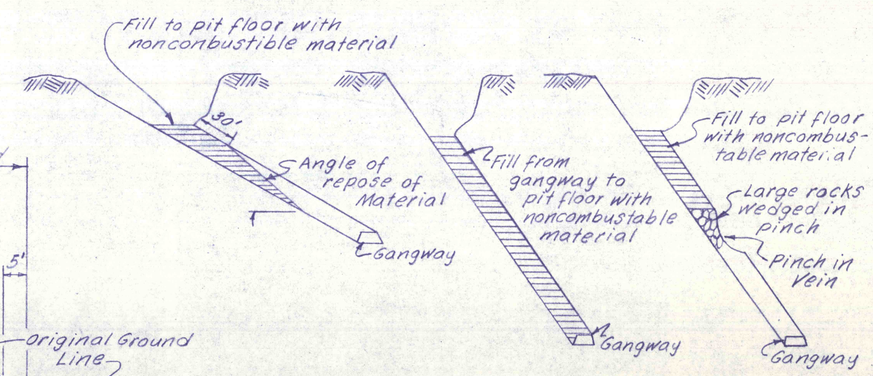

METHOD OF FILLING OPENINGS IN STRIP PITS PRIOR TO BACKFILLING

No Scale

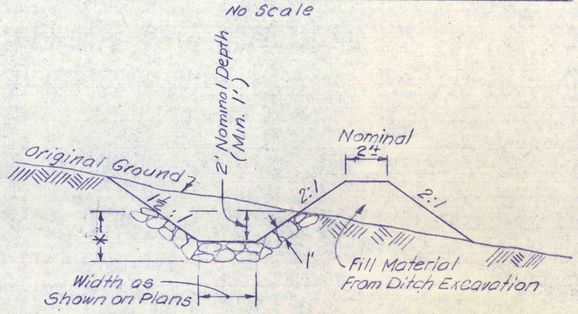

TYPICAL DETAIL FOR DIVERSION DITCH

No Scale

* Riprap where shown on Plans

NO	DATE	REVISION	APPR.

SUBMITTED

PROFESSIONAL

APPROVED

CHIEF - DIVISION OF MINE REHABILITATION

APPROVED

DIRECTOR - BUREAU OF CONSULTING SERVICES

COMMONWEALTH OF PENNSYLVANIA
DEPARTMENT OF ENVIRONMENTAL RESOURCES
OFFICE OF ENGINEERING AND CONSTRUCTION

PROJECT NO. SL-126-2-7

MINE DRAINAGE
POLLUTION ABATEMENT
SWATARA CREEK WATERSHED
SCHUYLKILL COUNTY

BERGER ASSOCIATES, INC.
Consulting Engineers

P.O. Box 1943 Harrisburg, Penna.

TYPICAL SECTIONS & DETAILS

DRAWN BY	DATE	DRAWING NO.
W.G.	Mar. 13, 1973	37 of 40
CHECKED BY M.W.	SCALE No Scale	