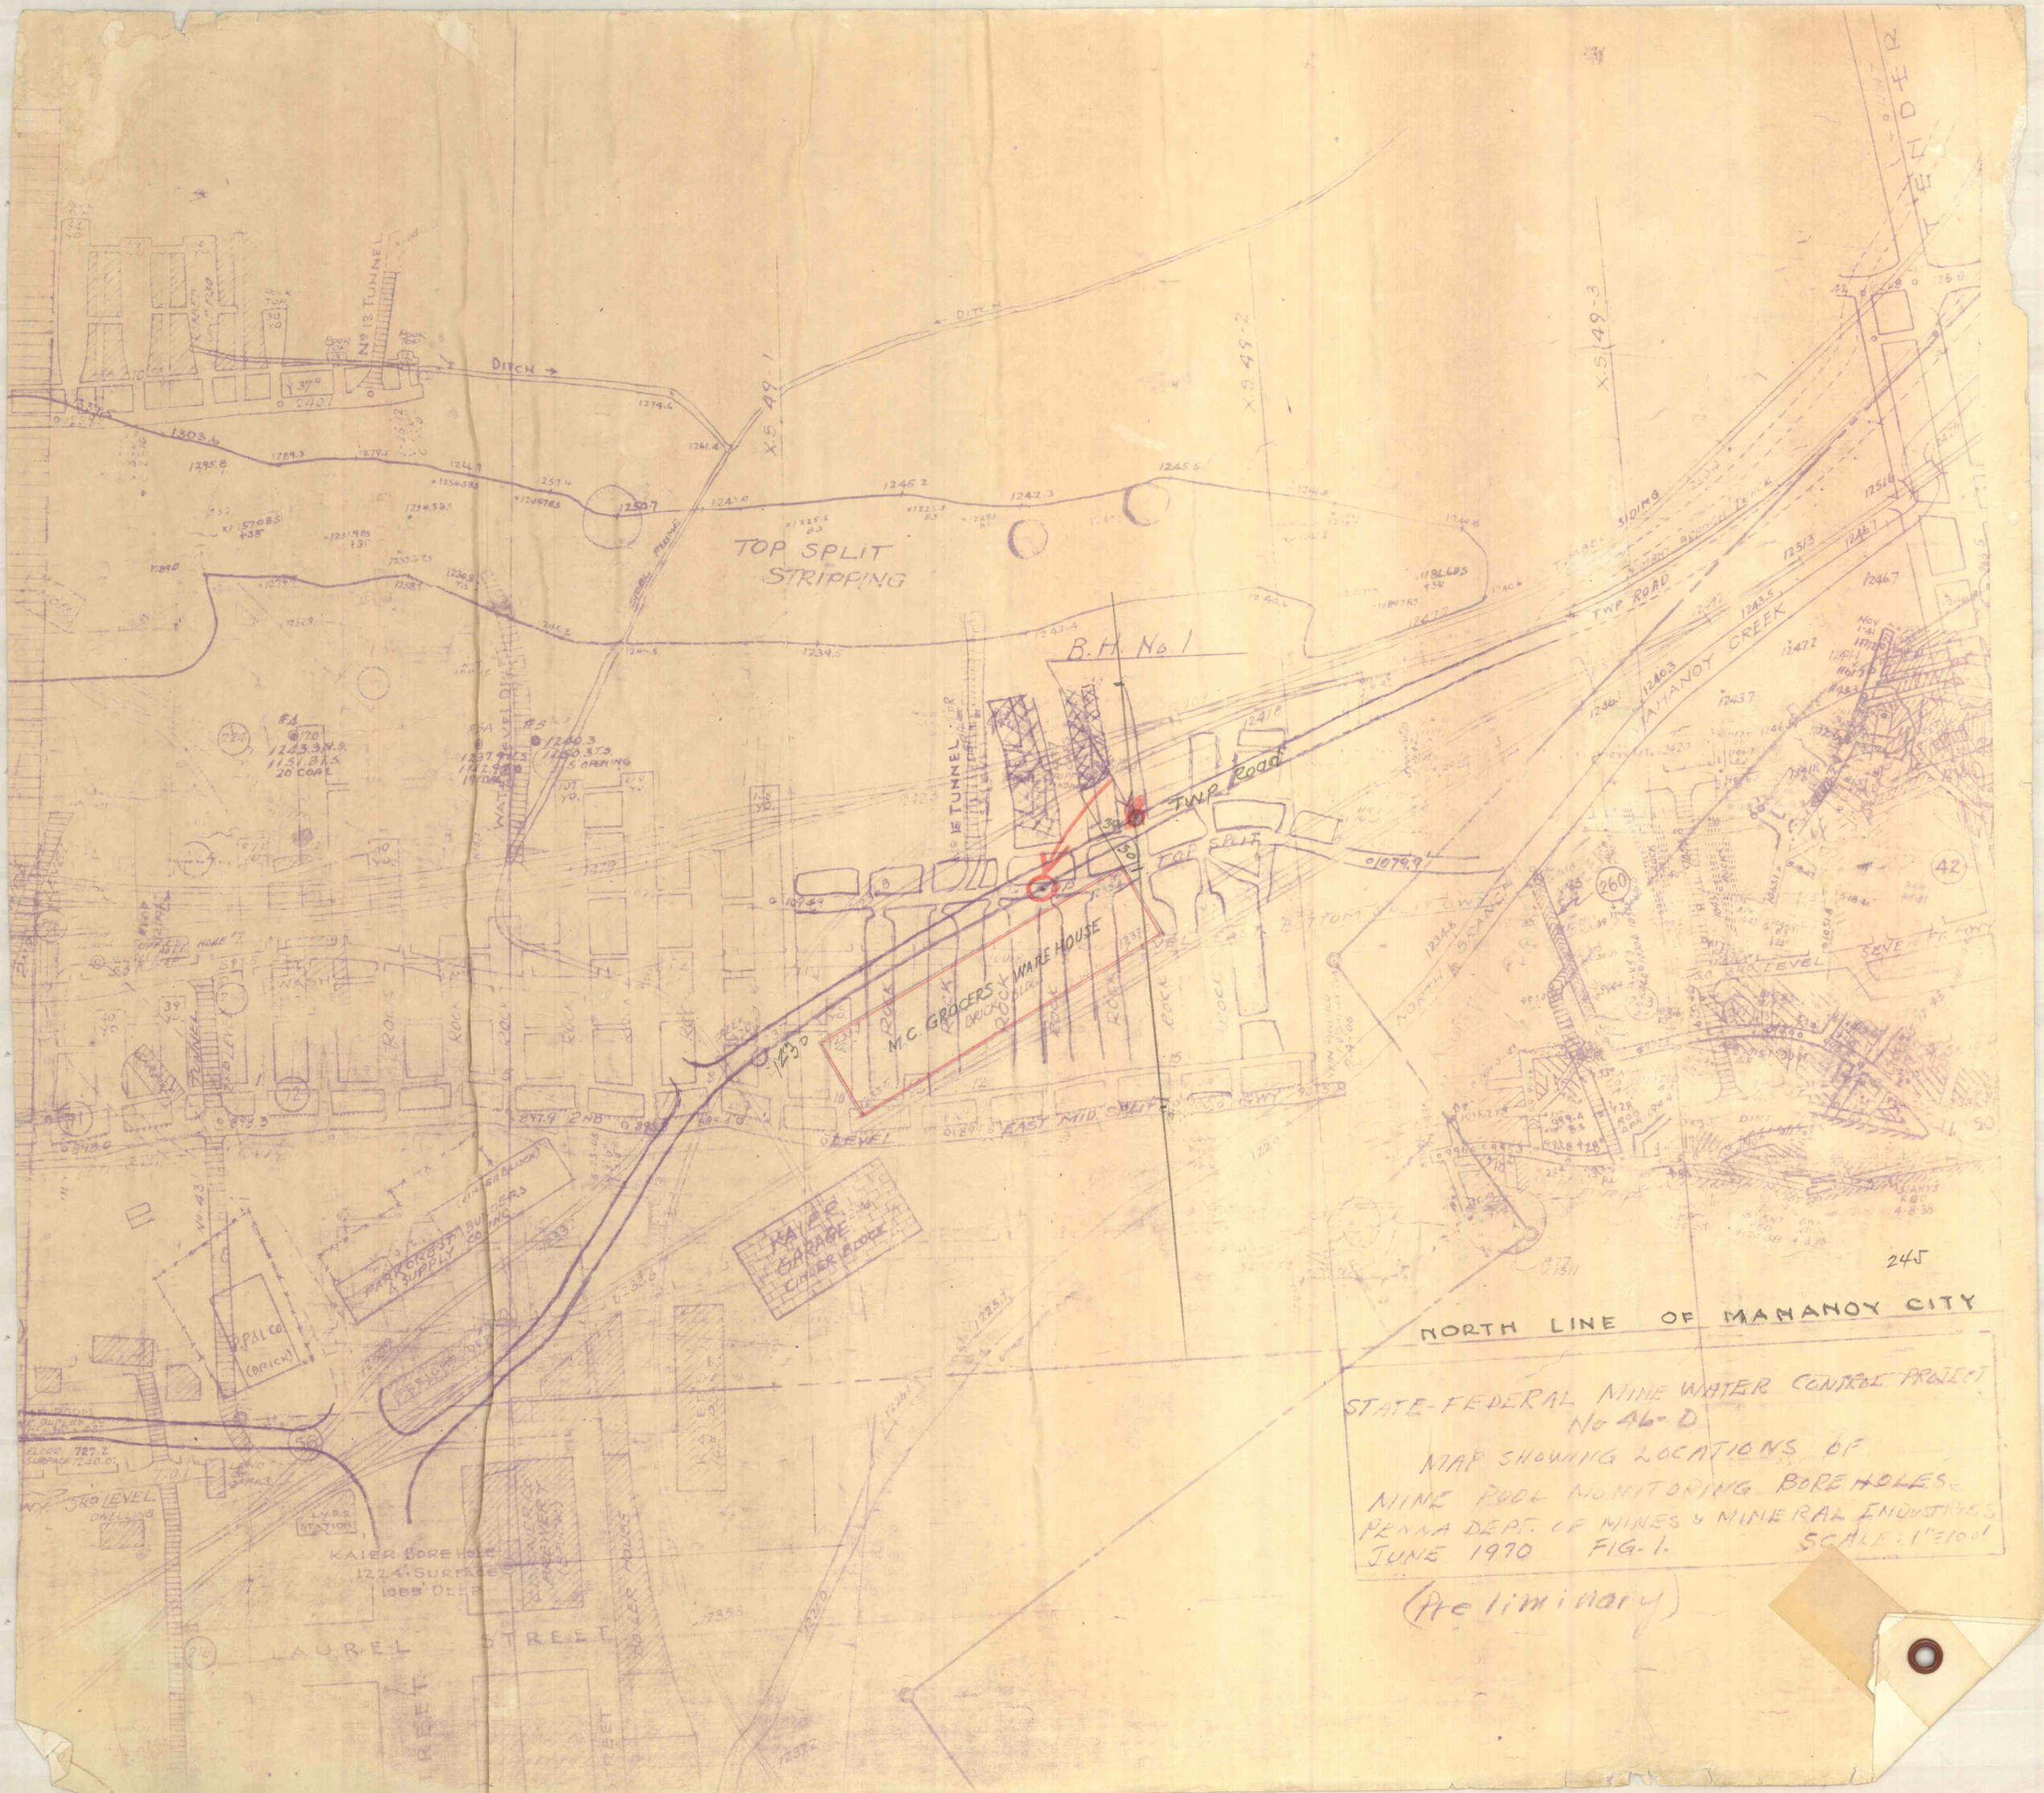
No 13 TUNNEL
DITCH
TOP SPLIT
STRIPPING
B.H. No 1
TWP ROAD
MANANOY CREEK
M.C. GROCERS WAREHOUSE
EAST MID SPLIT
KAIER GARAGE
PARKERSBURG BUILDERS SUPPLY CO INC
PPAL CO (BRICK)
KAIER BORE HOLE
1224 SURFACE
1988 DEEP
LAUREL STREET
NORTH LINE OF MANANOY CITY
STATE-FEDERAL MINE WATER CONTROL PROJECT
No 46-D
MAP SHOWING LOCATIONS OF
MINE ROCK MONITORING BOREHOLES.
PENNA DEPT. OF MINES & MINERAL INDUSTRIES
JUNE 1970 FIG. 1.
SCALE: 1"=100'
(Preliminary)