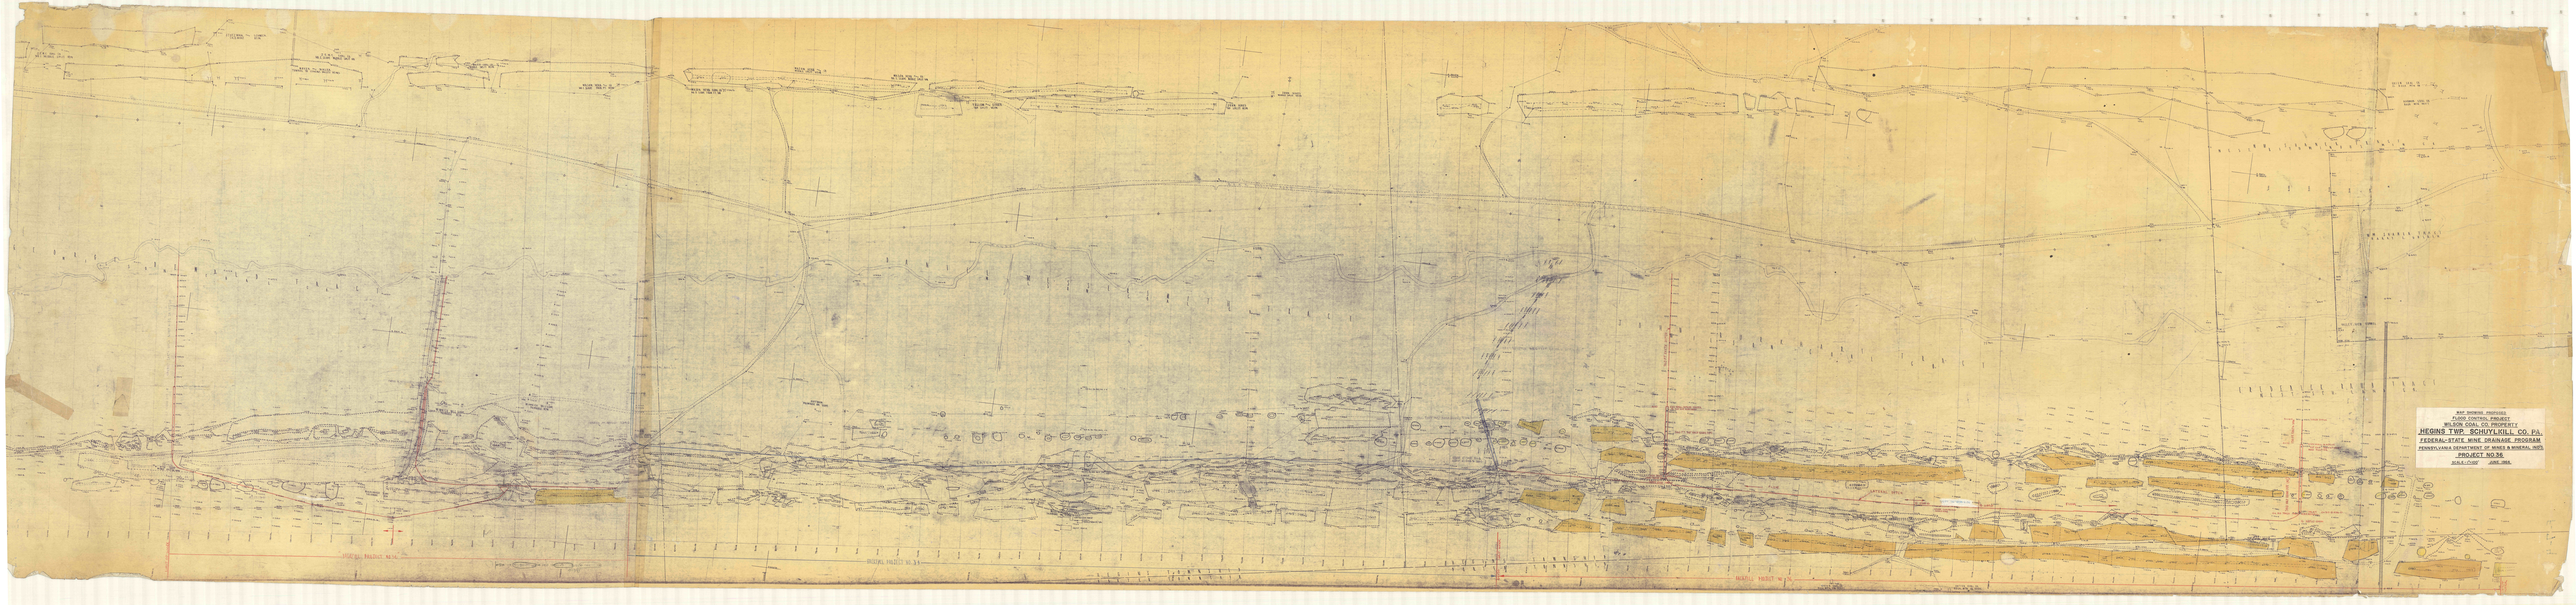
MAP SHOWING PROPOSED
FLOOD CONTROL PROJECT
WILSON COAL CO. PROPERTY
HEGINS TWP. SCHUYLKILL CO. PA.
FEDERAL-STATE MINE DRAINAGE PROGRAM
PENNSYLVANIA DEPARTMENT OF MINES & MINERAL INDS.
PROJECT NO.36
SCALE-1"=100' JUNE 1964