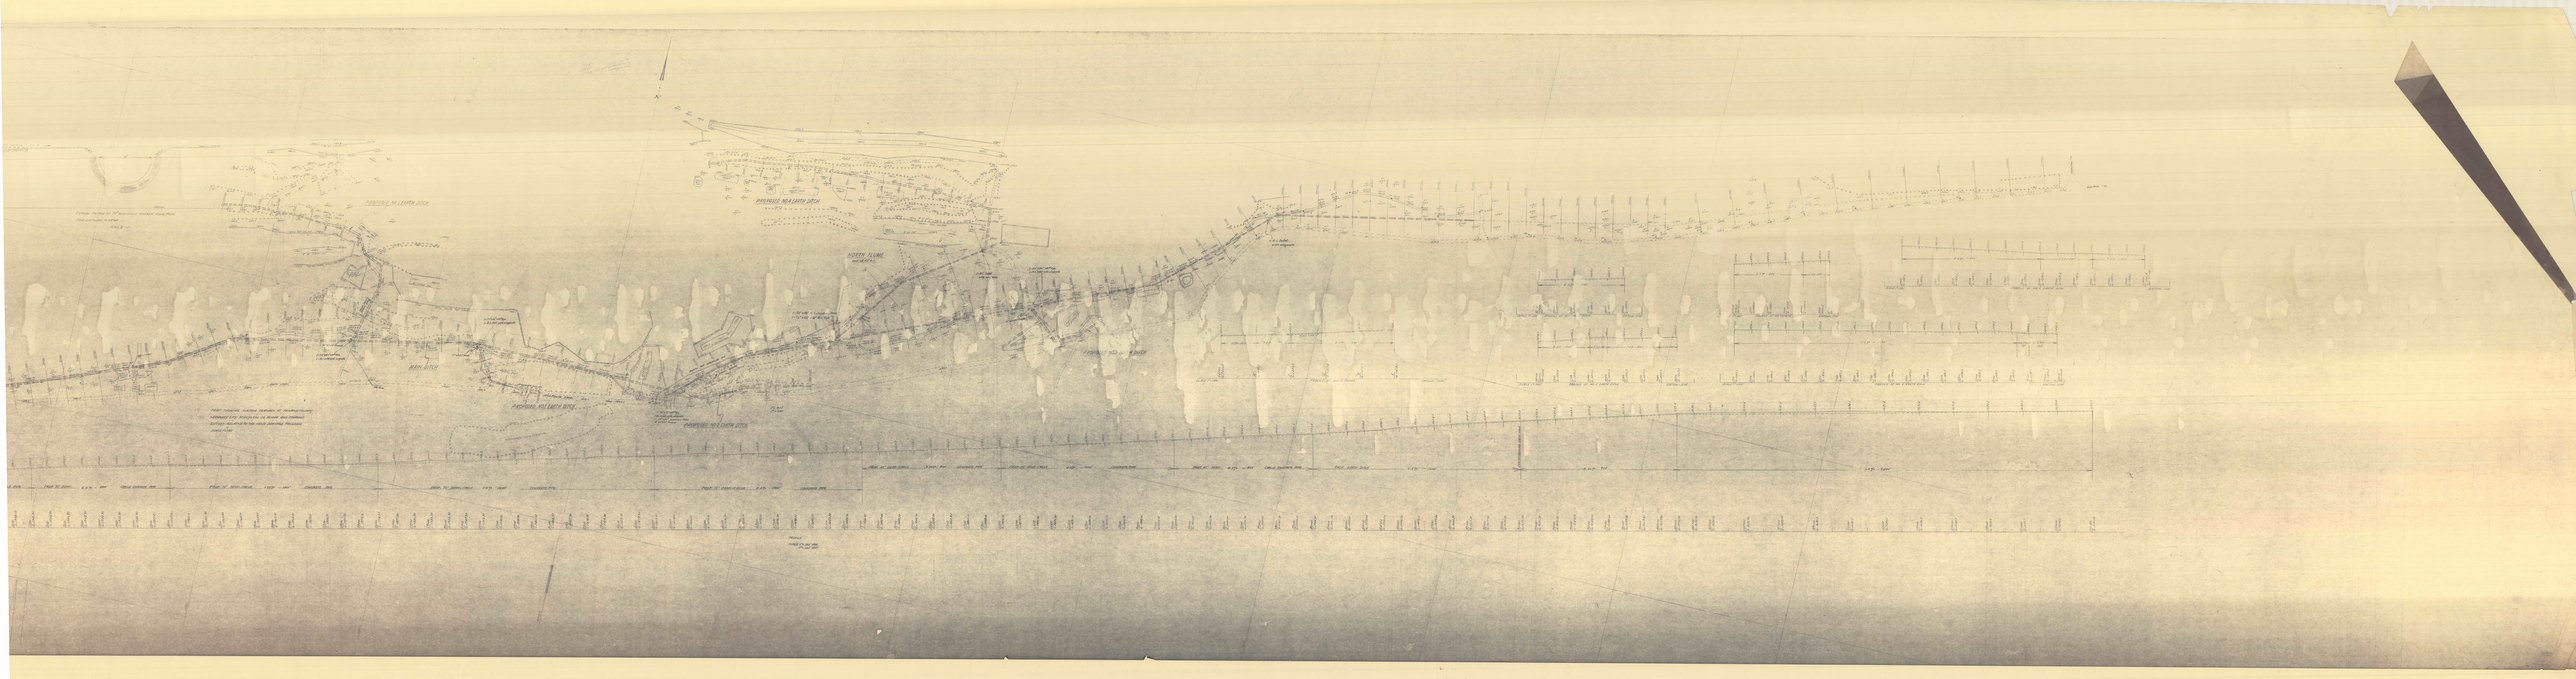
PROPOSED 90 LF EARTH DITCH
PROPOSED 90 LF EARTH DITCH
PROPOSED 90 LF EARTH DITCH
NORTH FLUME
EXISTING 90 LF DITCH