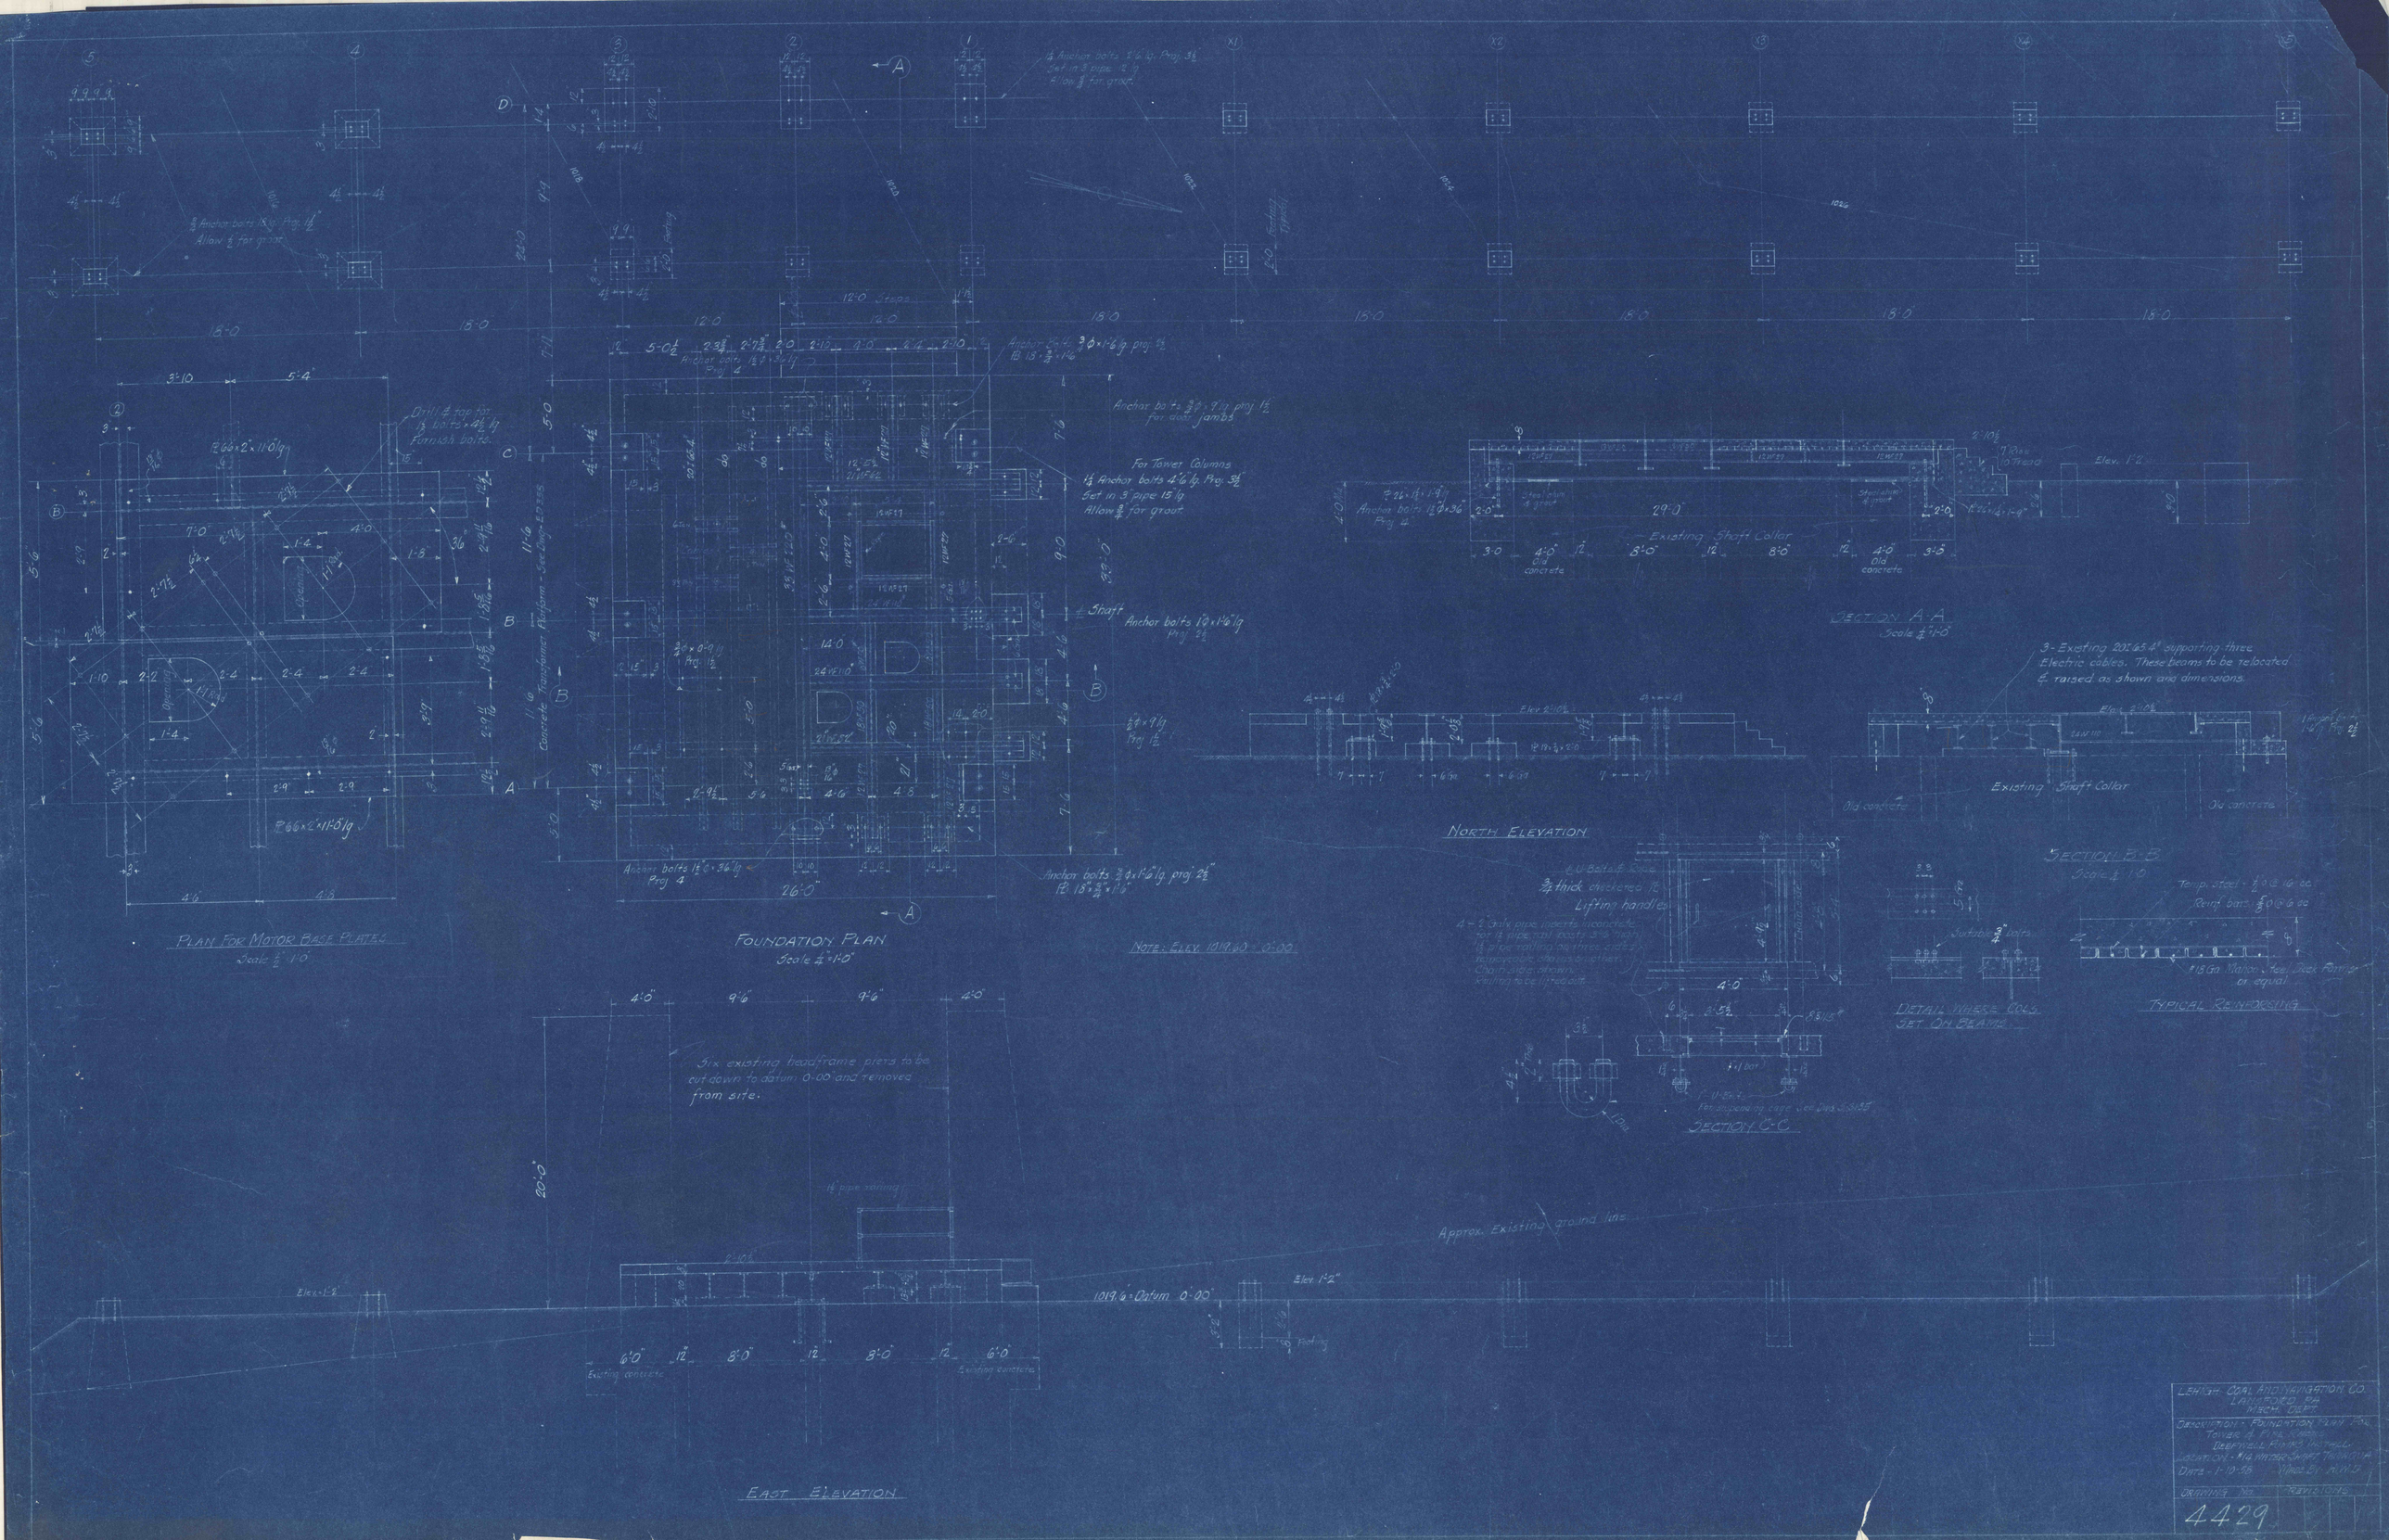

LEHIGH COAL AND NAVIGATION CO.
LANSFORD, PA.
MECH. DEPT.

DESCRIPTION - FOUNDATION PLAN FOR TOWER & PIPE RACKS
DEEPWELL PUMPS INSTALL.
LOCATION - #14 WATER SHAFT, TAMAQUA
DATE - 1-10-58 MADE BY - H.W.D.

DRAWING No. 4429 REVISIONS