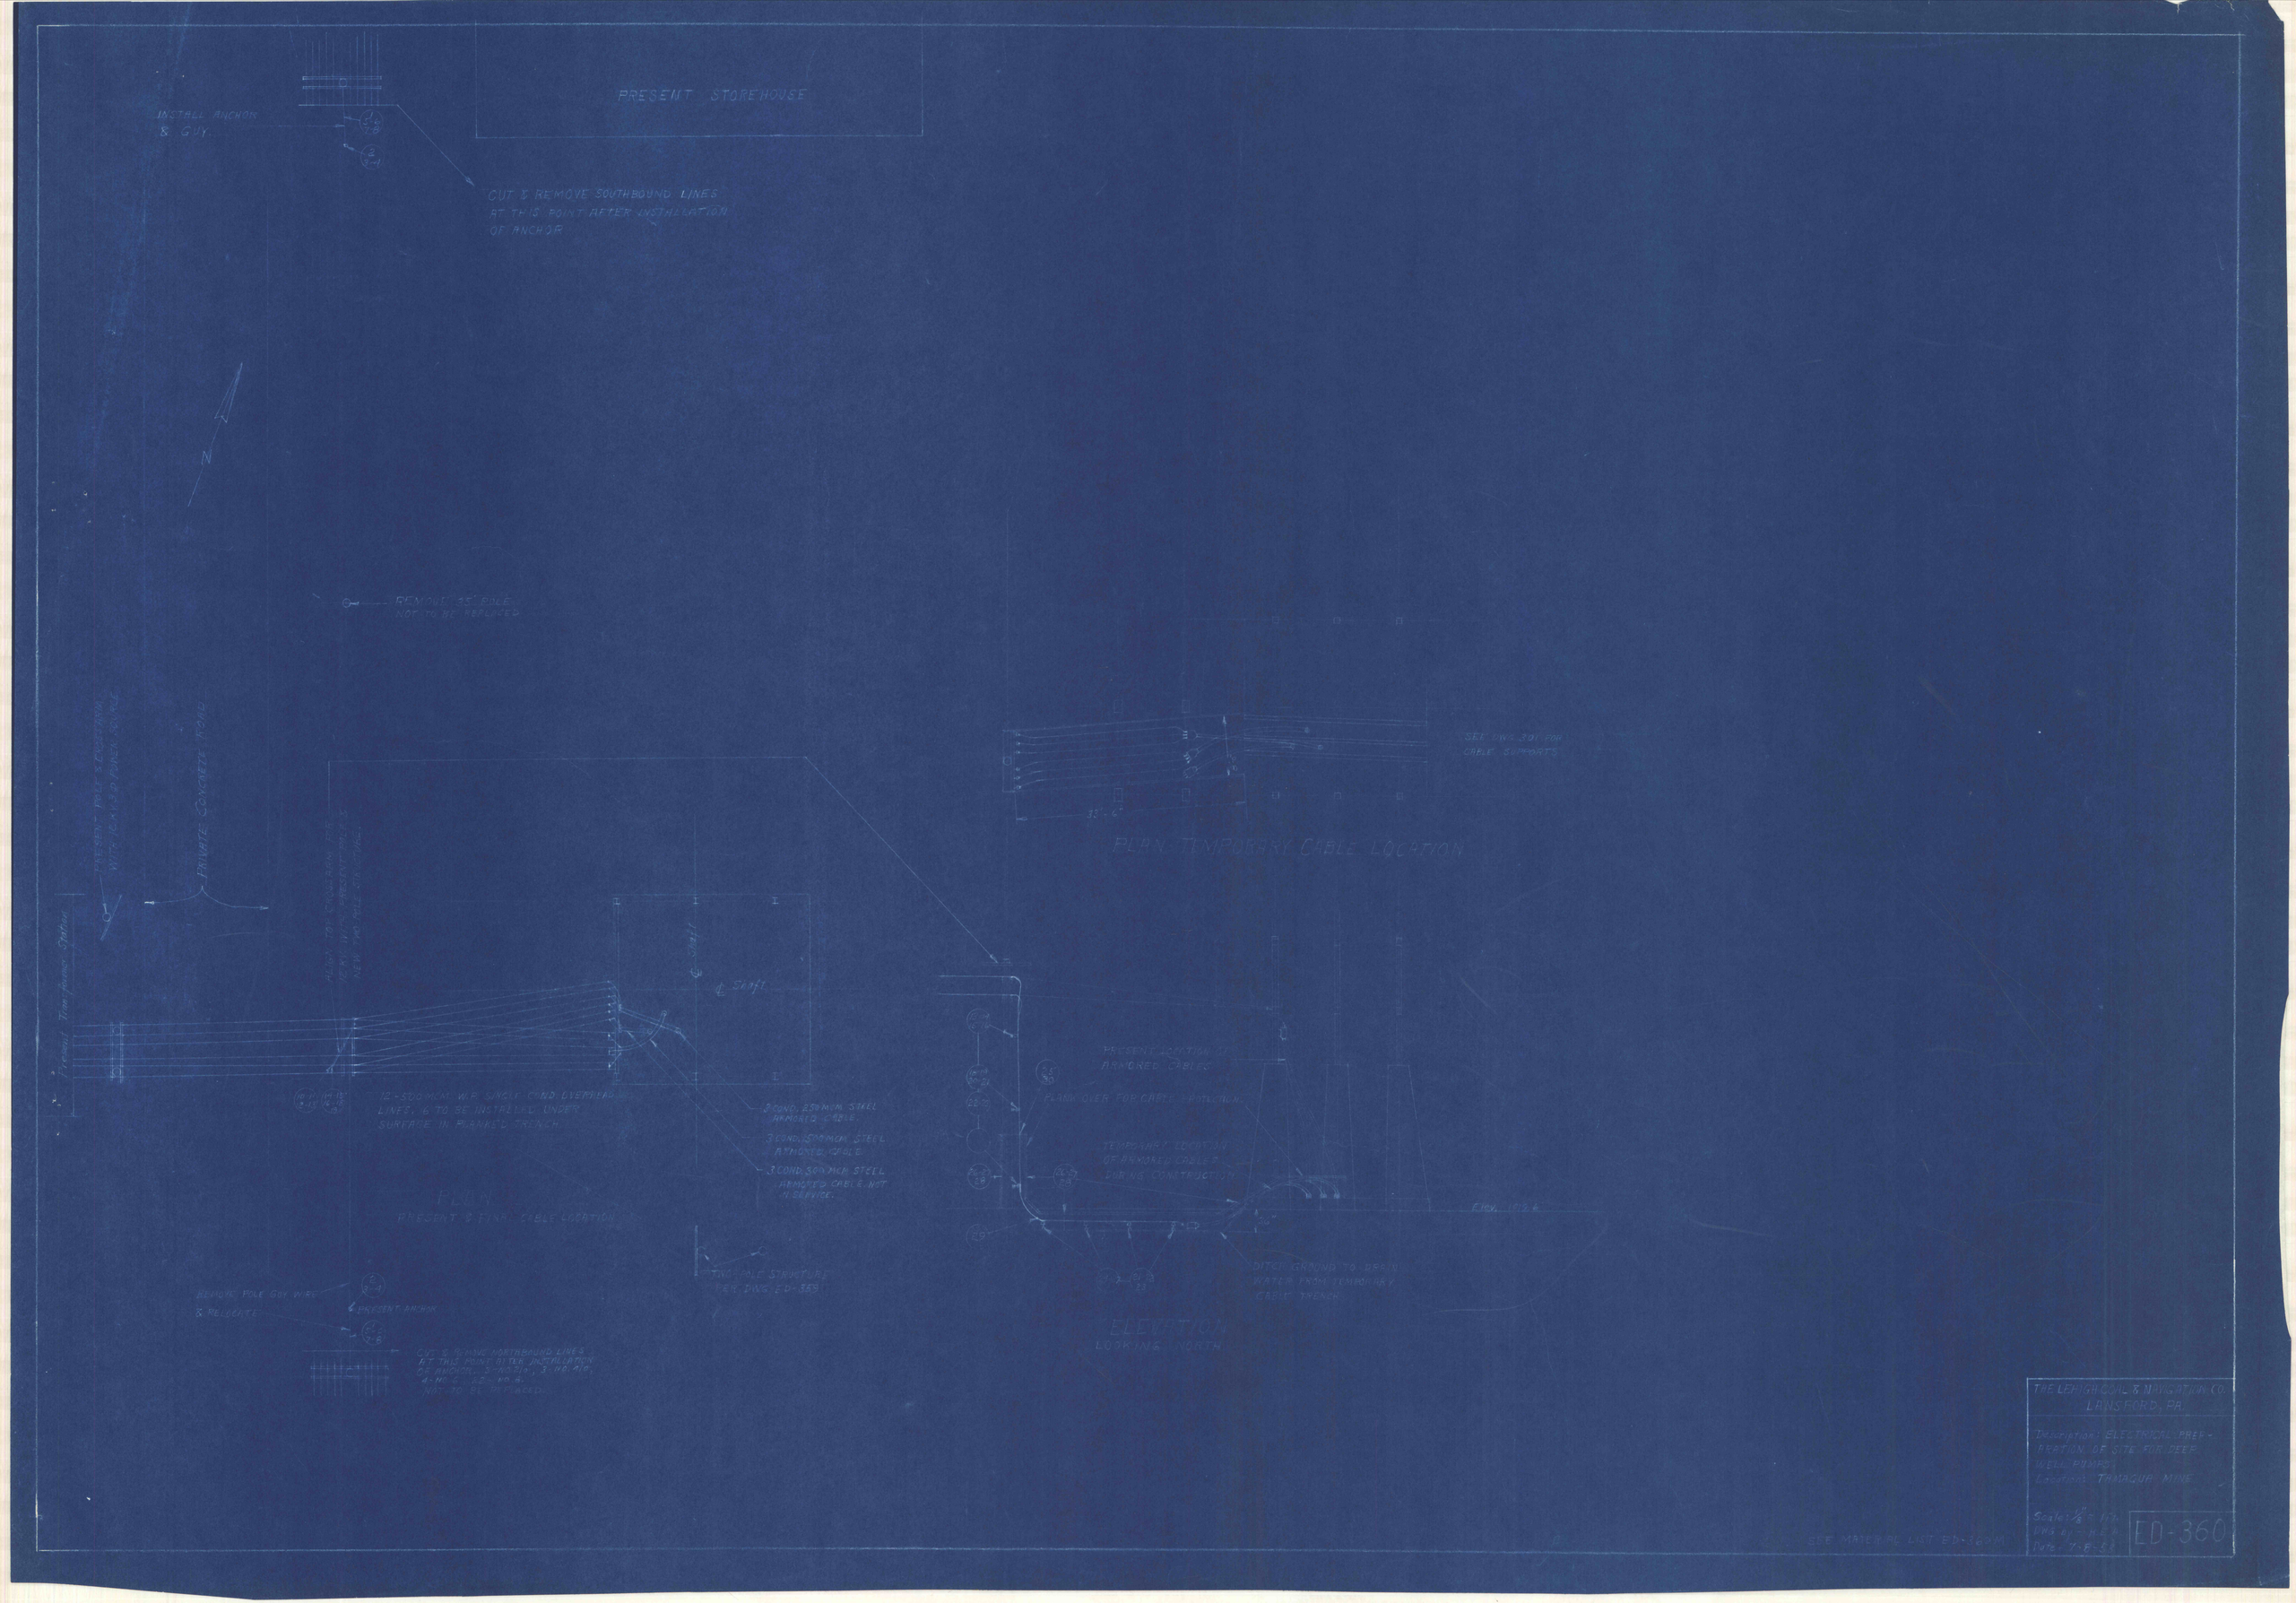
PRESENT STOREHOUSE
INSTALL ANCHOR & GUY
CUT & REMOVE SOUTHBOUND LINES AT THIS POINT AFTER INSTALLATION OF ANCHOR
N
REMOVE 35' POLE NOT TO BE REPLACED
PRIVATE CONCRETE ROAD
PLAN TEMPORARY CABLE LOCATION
SEE DWG 301 FOR CABLE SUPPORTS
PRESENT LOCATION OF ARMORED CABLES
PLANK OVER FOR CABLE PROTECTION
TEMPORARY LOCATION OF ARMORED CABLES DURING CONSTRUCTION
DITCH GROUND TO DRAIN WATER FROM TEMPORARY CABLE TRENCH
ELEVATION
LOOKING NORTH
12-500 MCM W.P. SINGLE COND. OVERHEAD LINES, 6 TO BE INSTALLED UNDER SURFACE IN PLANKED TRENCH
3 COND. 250 MCM STEEL ARMORED CABLE
3 COND. 500 MCM STEEL ARMORED CABLE
3 COND. 300 MCM STEEL ARMORED CABLE NOT IN SERVICE
PLAN
PRESENT & FINAL CABLE LOCATION
TWO POLE STRUCTURE PER DWG ED-359
REMOVE POLE GUY WIRE & RELOCATE
PRESENT ANCHOR
CUT & REMOVE NORTHBOUND LINES AT THIS POINT AFTER INSTALLATION OF ANCHOR. 3-NO. 2/0, 3-NO. 4/0, 4-NO. 6, 22-NO. 8. NOT TO BE REPLACED.
SEE MATERIAL LIST ED-360M
THE LEHIGH COAL & NAVIGATION CO.
LANSFORD, PA.
Description: ELECTRICAL PREPARATION OF SITE FOR DEEP WELL PUMPS
Location: TAMAQUA MINE
Scale: 1/8" = 1'-0"
DWG by - H.E.A.
Date - 7-8-53
ED-360