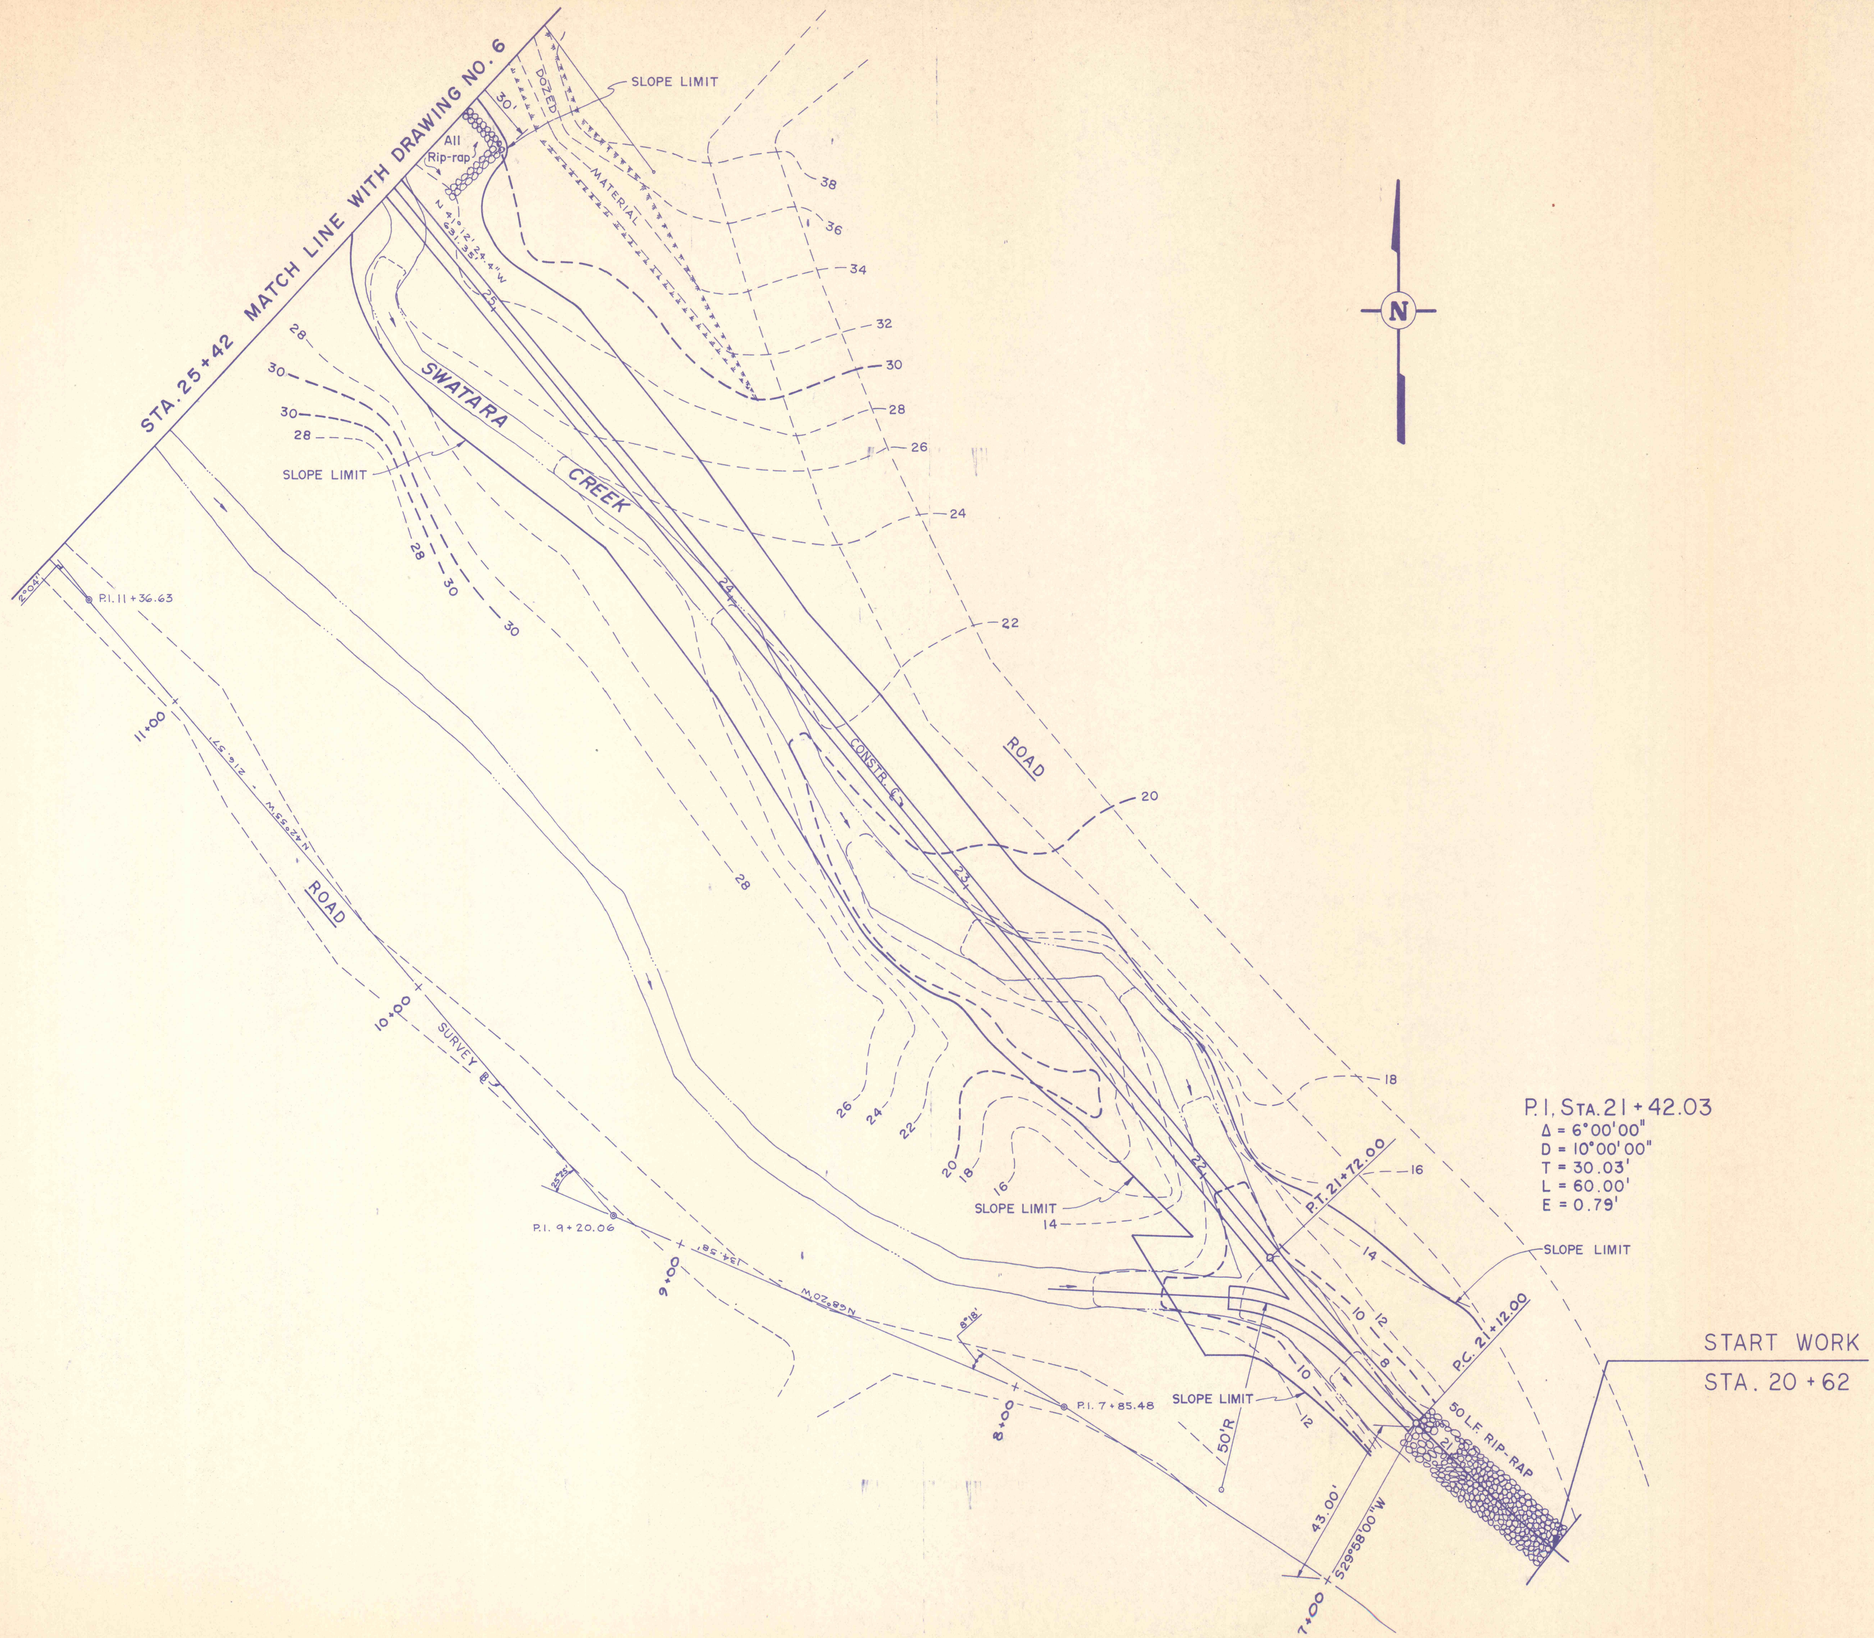

NO.	DATE	REVISION	APPR.

SUBMITTED

PROFESSIONAL

APPROVED

CHIEF – DIVISION OF MINE RECLAMATION

APPROVED

DIRECTOR – BUREAU OF DESIGN

COMMONWEALTH OF PENNSYLVANIA
DEPARTMENT OF ENVIRONMENTAL RESOURCES
OFFICE OF RESOURCES MANAGEMENT

PROJECT NO. SL-126-1-2

MINE DRAINAGE POLLUTION ABATEMENT
SWATARA CREEK WATERSHED
SCHUYLKILL COUNTY, PENNSYLVANIA

NICHOLAS-COWLEY-BROSCH ASSOC., INC.
Consulting Engineers
3300 North Third St. Harrisburg, Pa.

UPPER SWATARA CREEK PART I

DRAWN BY	DATE	DRAWING NO.
BEN	Jan. 11, 1974	5 of 9
CHECKED BY HPC	SCALE 1" = 20'	