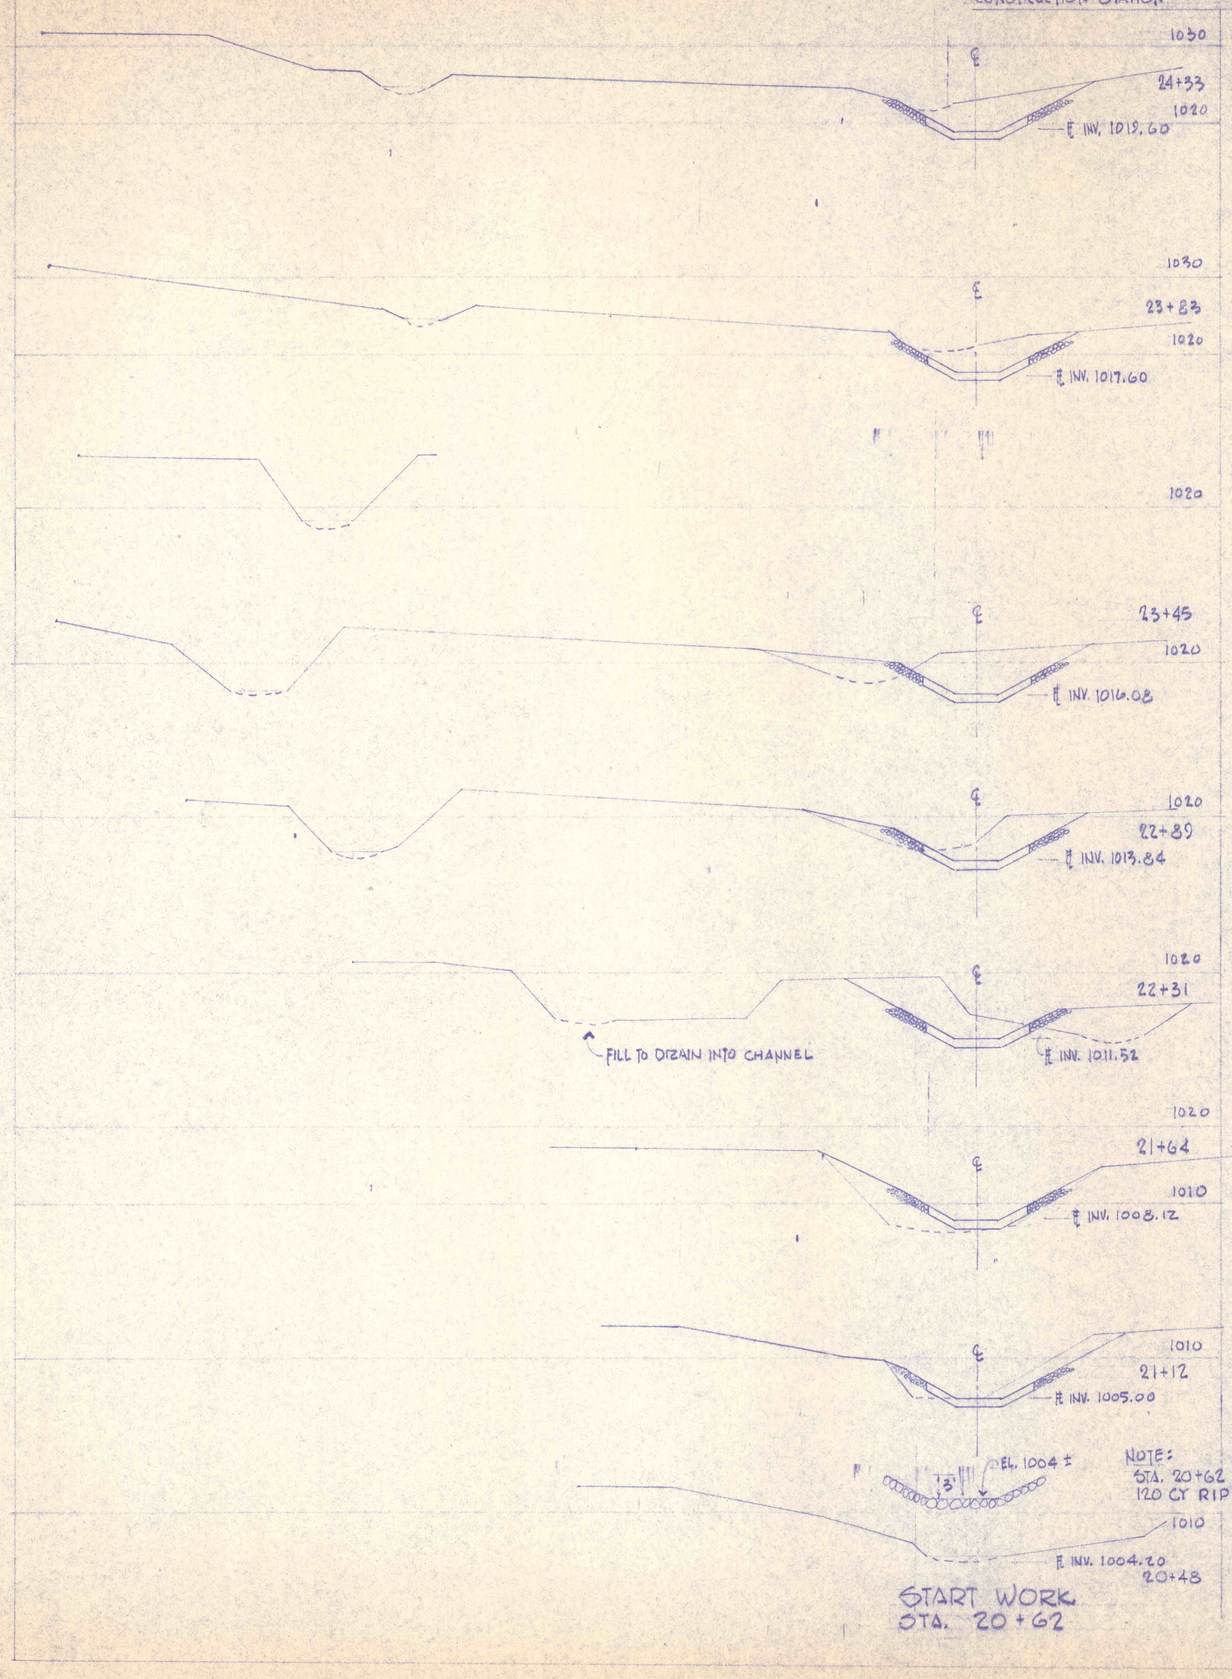

SECTIONS

HORI. SCALE: 1" = 10'
VERT. SCALE: 1" = 10'

NO	DATE	REVISION	APPR

SUBMITTED
PROFESSIONAL

APPROVED
CHIEF – DIVISION OF MINE RECLAMATION

APPROVED
DIRECTOR – BUREAU OF DESIGN

COMMONWEALTH OF PENNSYLVANIA
DEPARTMENT OF ENVIRONMENTAL RESOURCES
OFFICE OF RESOURCES MANAGEMENT

PROJECT NO. SL-126-1-2

MINE DRAINAGE POLLUTION ABATEMENT
SWATARA CREEK WATERSHED
SCHUYLKILL COUNTY, PENNSYLVANIA

NICHOLAS-COWLEY-BROSCH ASSOC., INC.
3300 NORTH THIRD STREET
HARRISBURG, PENNSYLVANIA 17110

UPPER SWATARA CREEK
SECTIONS - PART I

DRAWN BY	DATE	DRAWING NO.
BEN	Jan. 11, 1974	8 of 9
CHECKED BY HPC	SCALE As shown	