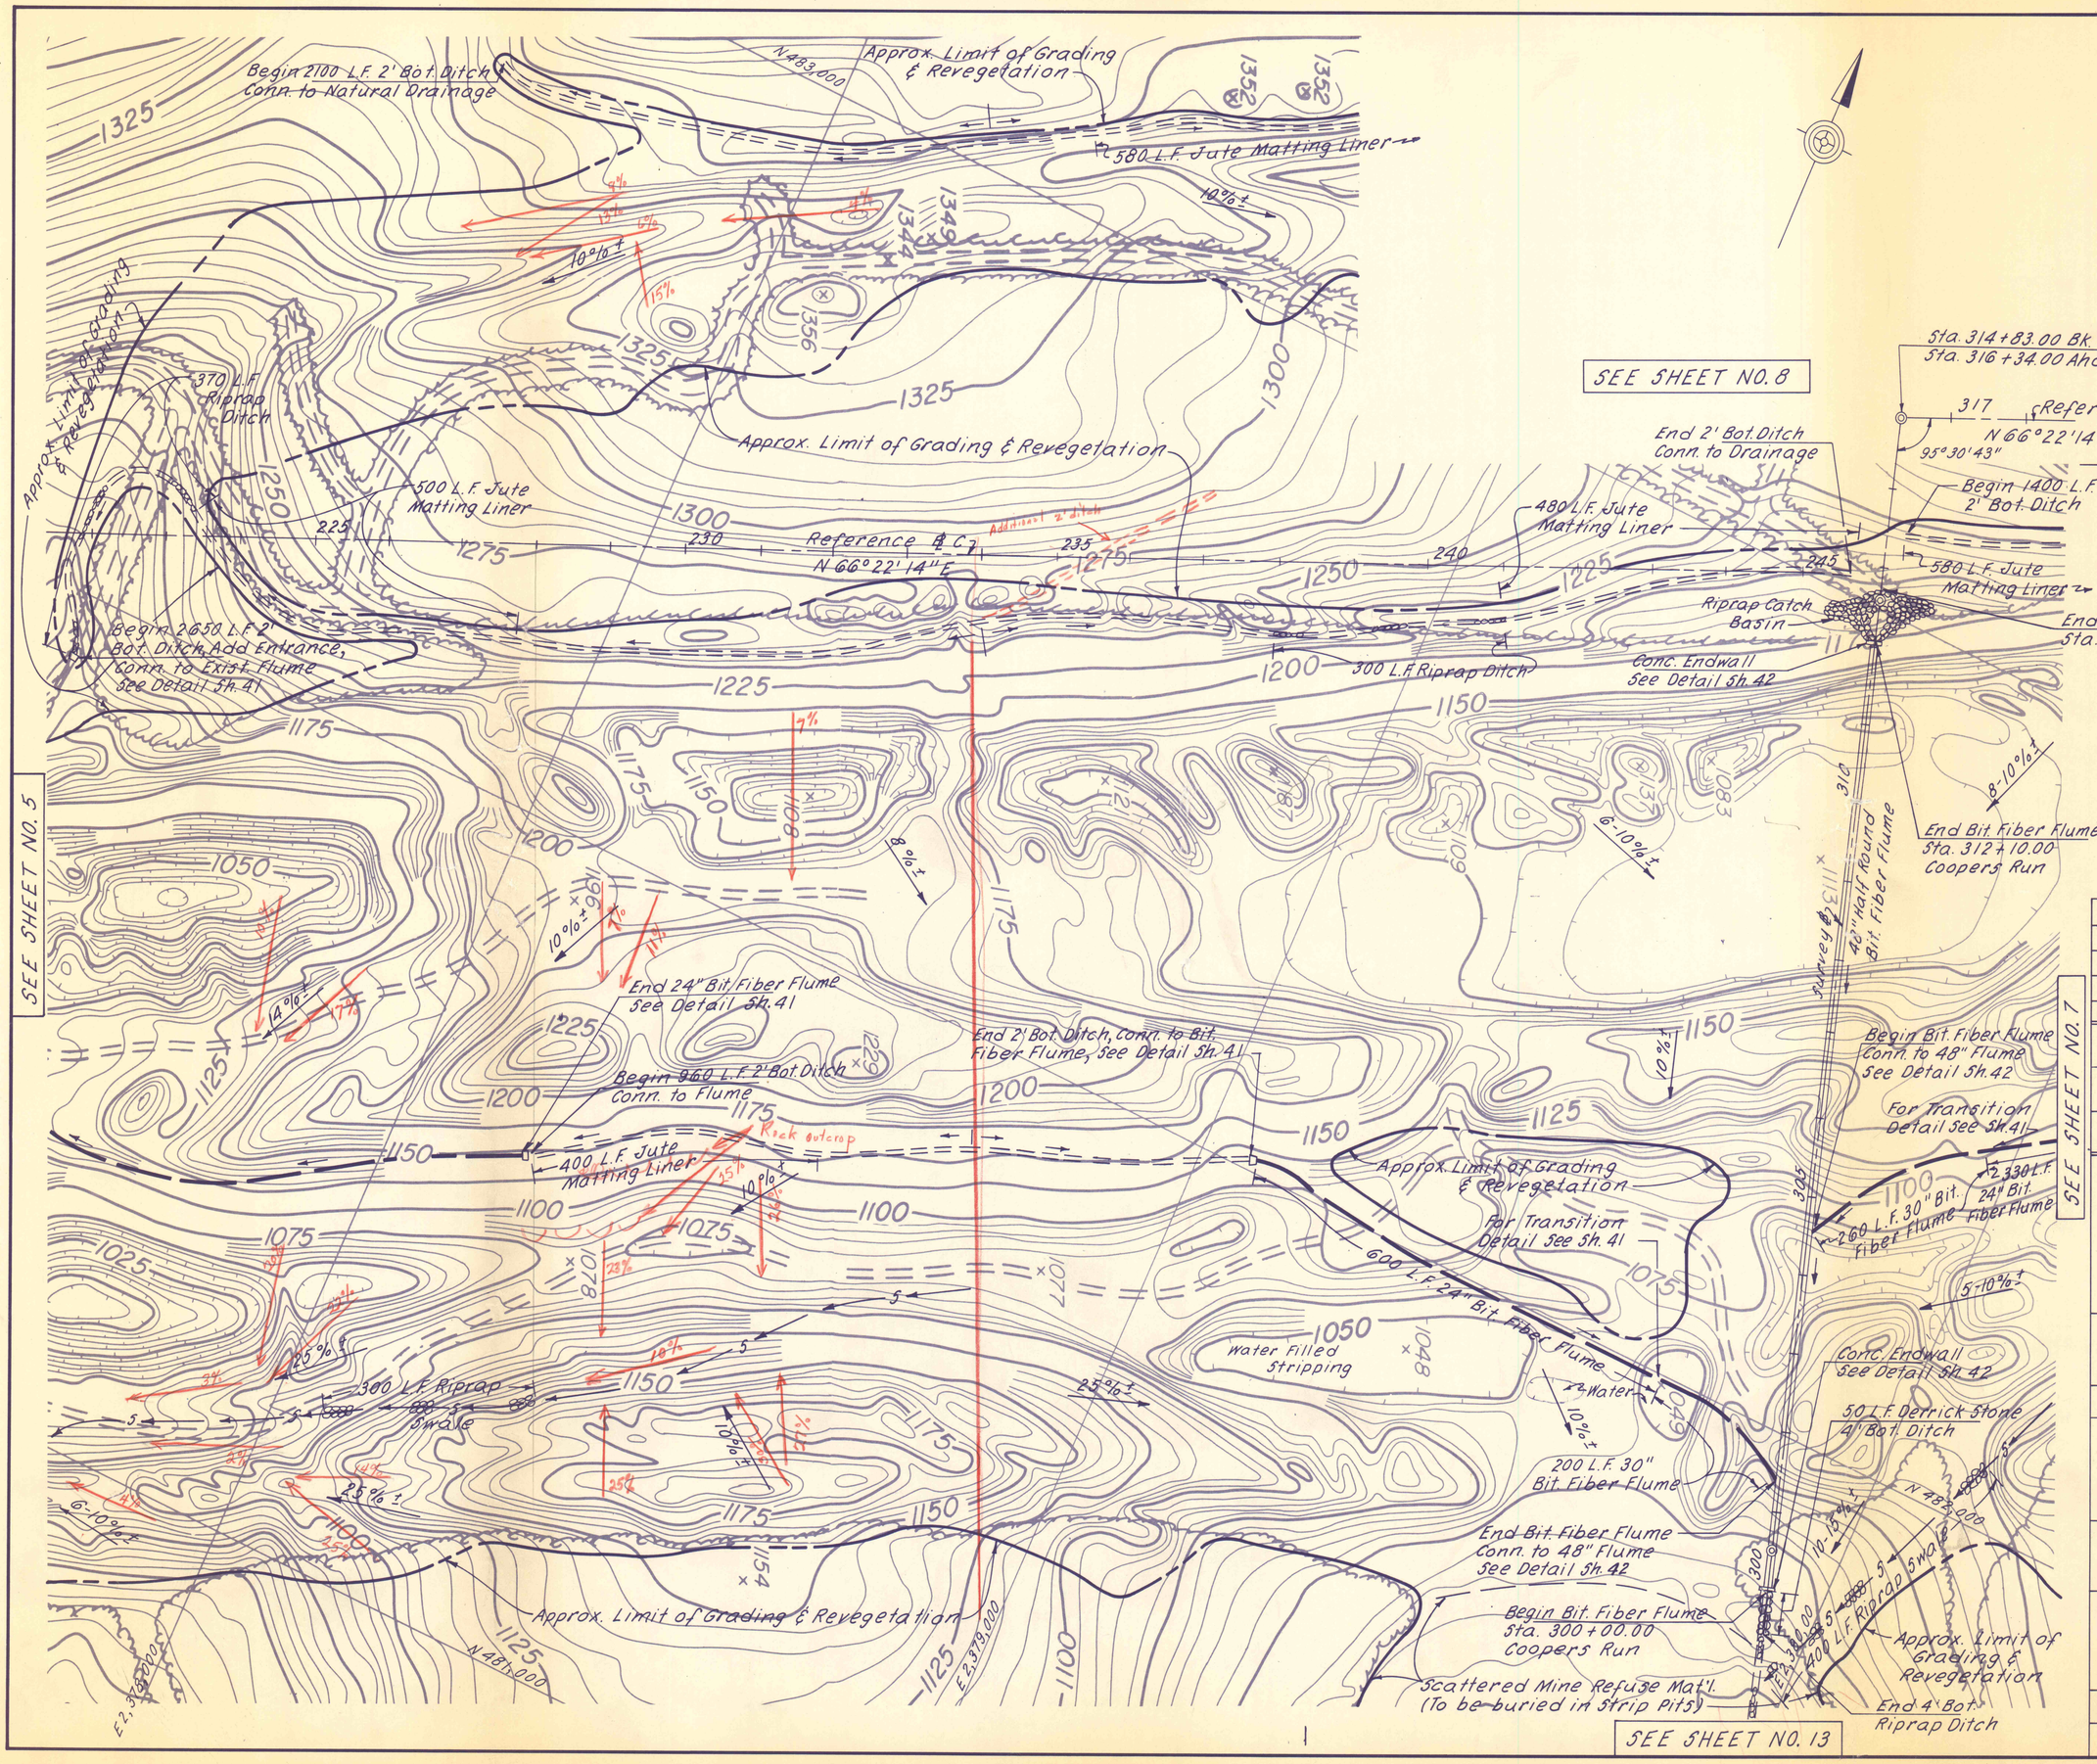

B.M. #5 Elev. 1056.59
Top of Iron Pin in 9½" Oak
12' Rt. of Sta. 300+00

B.M. #6 Elev. 1216.92
Top of Iron Pin in 7" Oak
31' Rt. of Sta. 313+05

For Profile of Coopers Run See Sheet No. 21

For Grading Sections See Sheet Nos 28, 29 & 30

NO	DATE	REVISION	APPR.

SUBMITTED Norman E. Mutchler
PROFESSIONAL

APPROVED Albert A. Ranieri
CHIEF - DIVISION OF MINE DRAINAGE REHABILITATION

APPROVED DuPerrego
DIRECTOR - BUREAU OF CONSULTING SERVICES

COMMONWEALTH OF PENNSYLVANIA REGISTERED PROFESSIONAL NORMAN E. MUTCHLER ENGINEER No. 3553-E

COMMONWEALTH OF PENNSYLVANIA
DEPARTMENT OF ENVIRONMENTAL RESOURCES
OFFICE OF ENGINEERING AND CONSTRUCTION

PROJECT NO. SL-126-2-7

MINE DRAINAGE
POLLUTION ABATEMENT
SWATARA CREEK WATERSHED
SCHUYLKILL COUNTY

BERGER ASSOCIATES, INC.
Consulting Engineers
P.O. Box 1943 Harrisburg, Penna.

PLAN
STRIP MINE RECLAMATION

DRAWN BY	DATE	DRAWING NO.
W.G.	APR. 17, 1973	6 of 43
CHECKED BY	SCALE	
T.T.	1" = 100'	