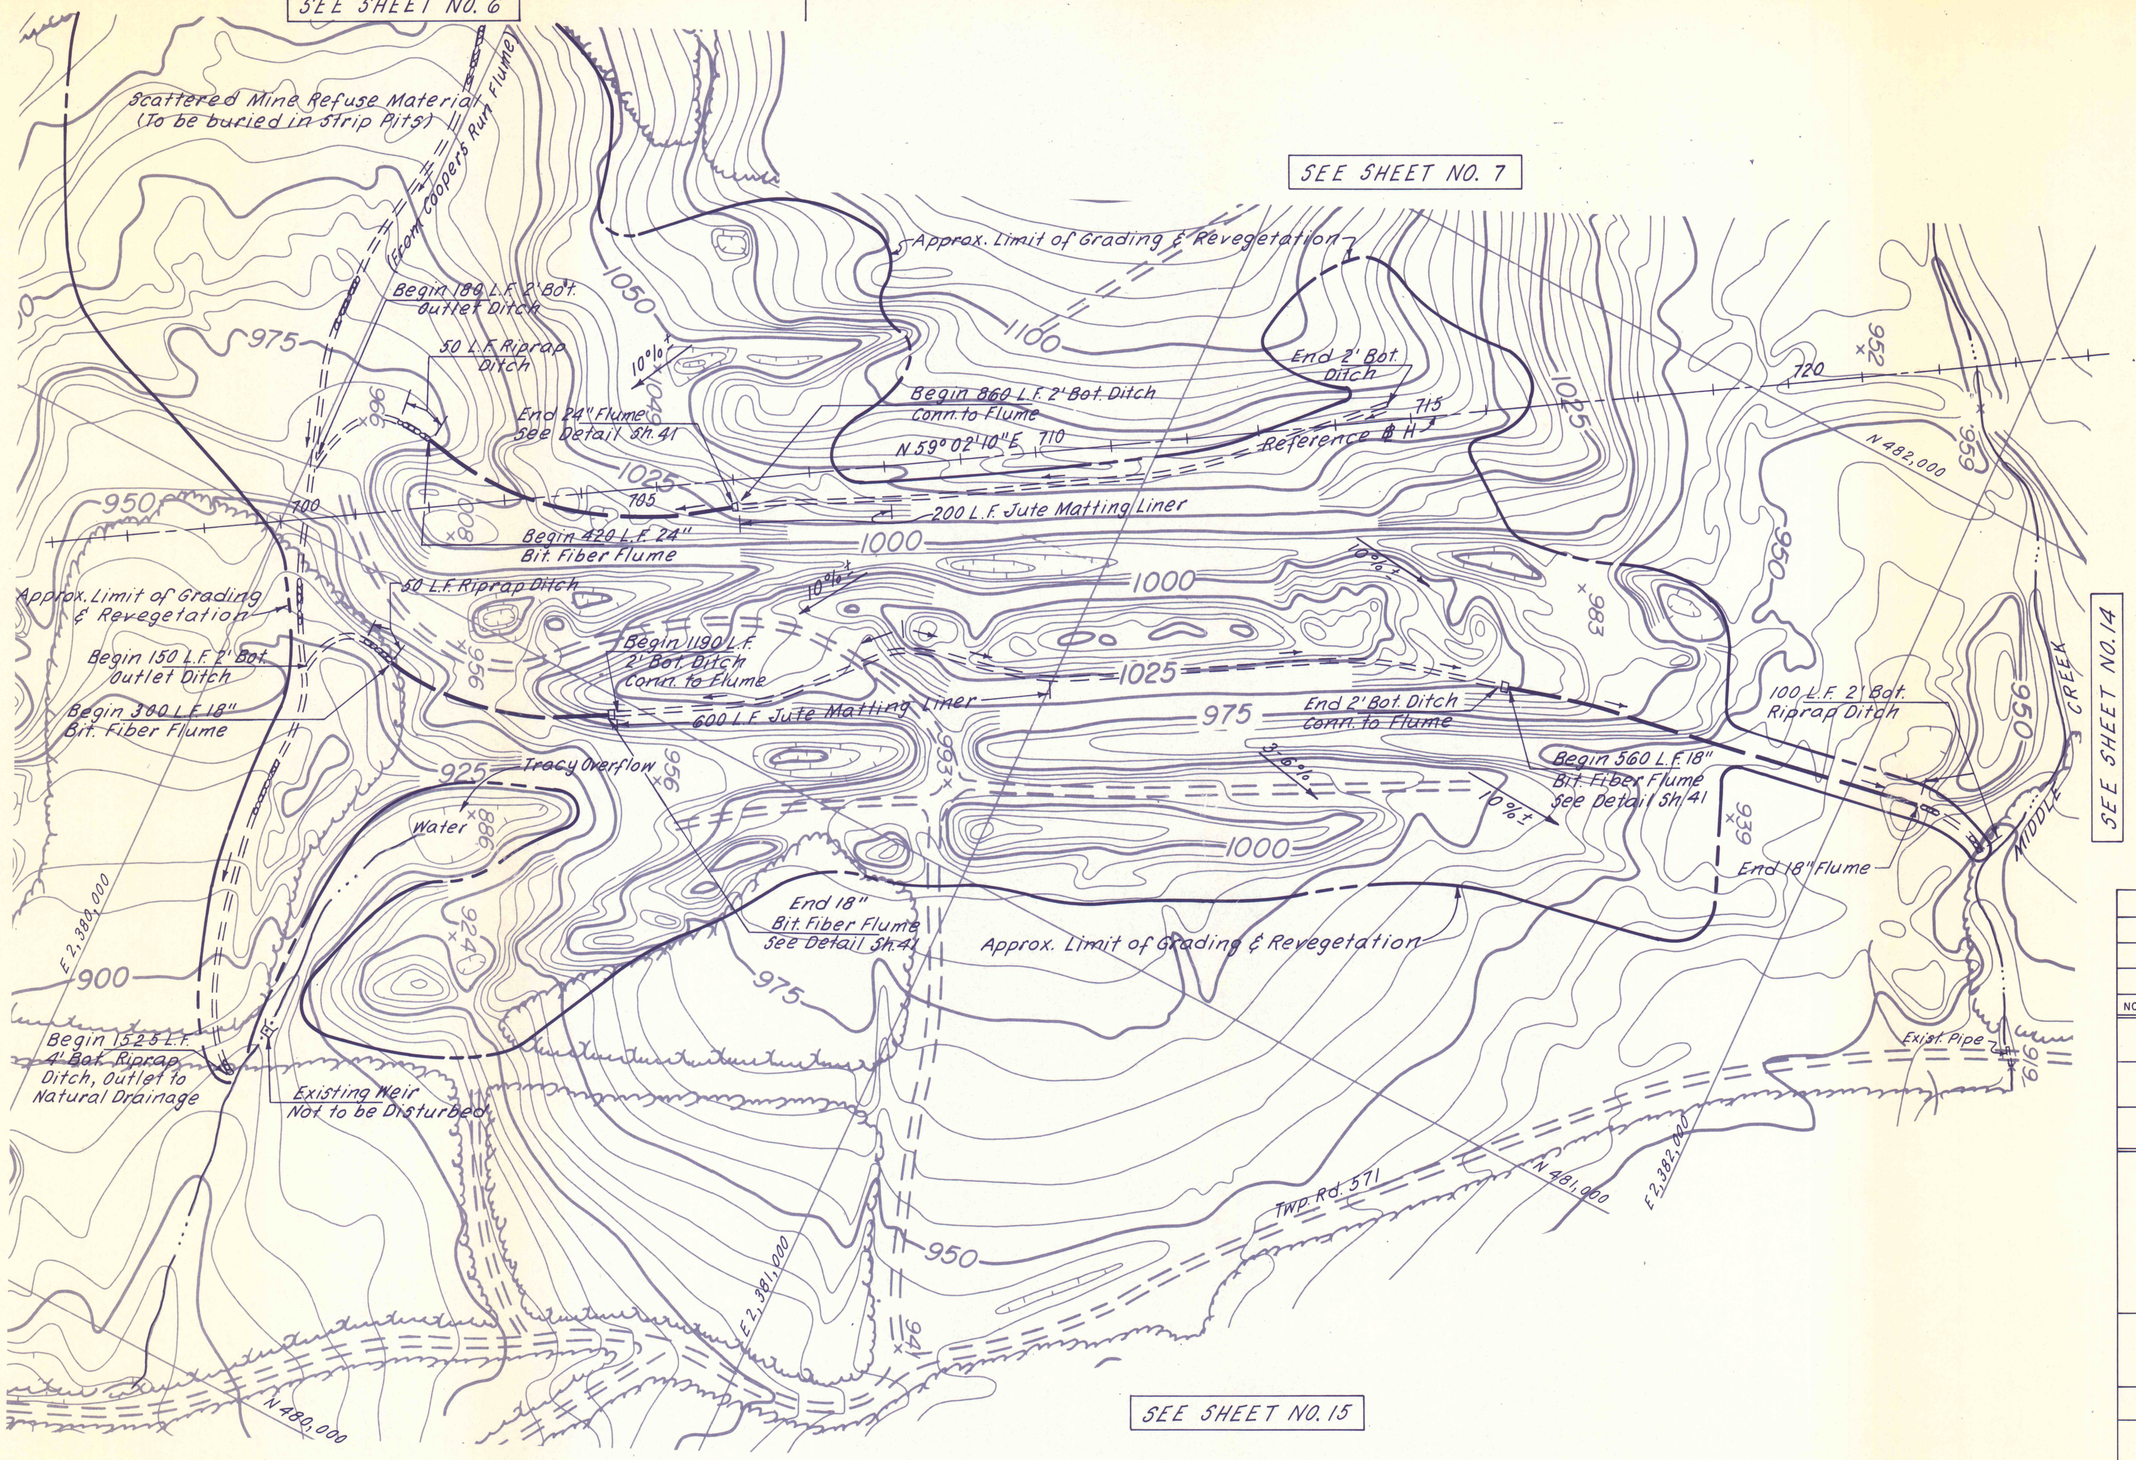

For Grading Sections See Sheet Nos. 36 & 37

NO	DATE	REVISION	APPR.

SUBMITTED Norman E. Mutchler
PROFESSIONAL

APPROVED Albert A. Ramirez
CHIEF - DIVISION OF MINE DRAINAGE REHABILITATION

APPROVED
DIRECTOR - BUREAU OF CONSULTING SERVICES

COMMONWEALTH OF PENNSYLVANIA REGISTERED PROFESSIONAL NORMAN E. MUTCHLER ENGINEER No. 3553-E

COMMONWEALTH OF PENNSYLVANIA
DEPARTMENT OF ENVIRONMENTAL RESOURCES
OFFICE OF ENGINEERING AND CONSTRUCTION

PROJECT NO. SL-126-2-7

MINE DRAINAGE
POLLUTION ABATEMENT
SWATARA CREEK WATERSHED
SCHUYLKILL COUNTY

BERGER ASSOCIATES, INC.
Consulting Engineers
P.O. Box 1943 Harrisburg, Penna.

PLAN
STRIP MINE RECLAMATION

DRAWN BY	DATE	DRAWING NO.
W. G.	APR. 17, 1973	13 of 43
CHECKED BY T. T.	SCALE 1" = 100'	