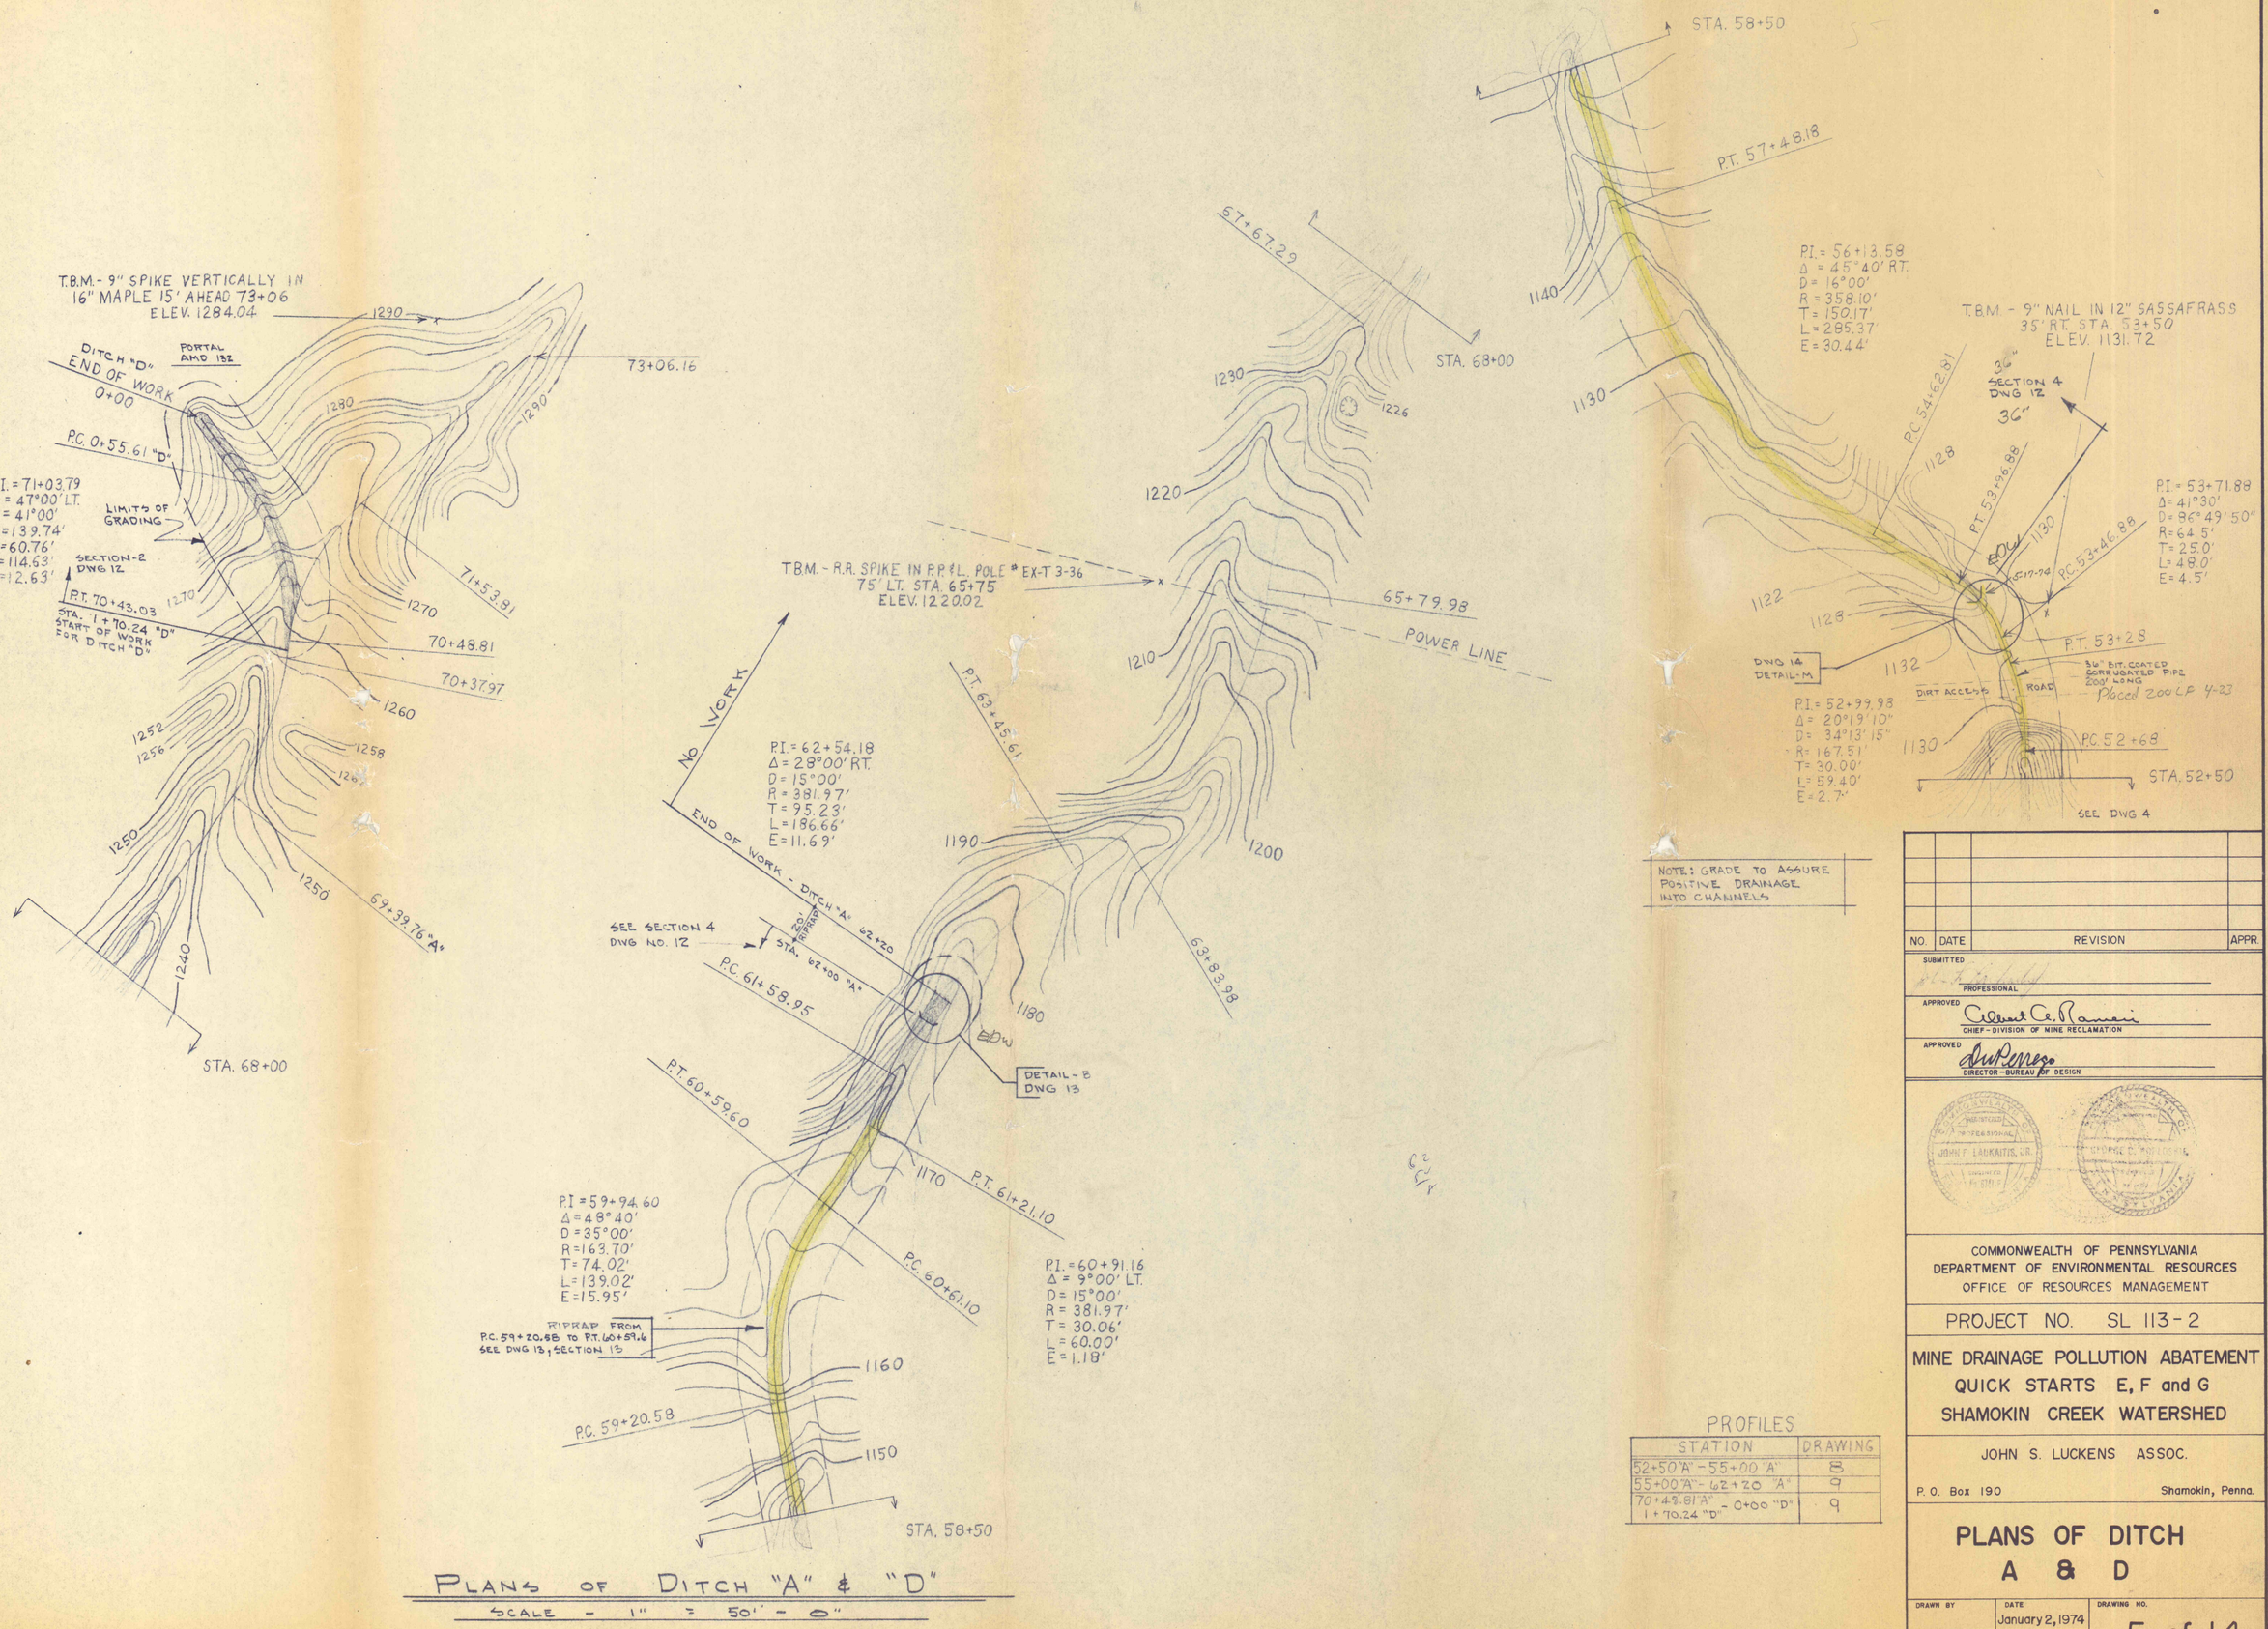

NOTE: GRADE TO ASSURE POSITIVE DRAINAGE INTO CHANNELS

PROFILES

STATION	DRAWING
52+50 "A" - 55+00 "A"	8
55+00 "A" - 62+20 "A"	9
70+48.81 "A" - 0+00 "D" 1+70.24 "D"	9

PLANS OF DITCH "A" & "D"

SCALE - 1" = 50' - 0"

NO.	DATE	REVISION	APPR.

SUBMITTED
PROFESSIONAL

APPROVED
CHIEF - DIVISION OF MINE RECLAMATION

APPROVED
DIRECTOR - BUREAU OF DESIGN

JOHN F. LAUKAITIS, JR.

COMMONWEALTH OF PENNSYLVANIA
DEPARTMENT OF ENVIRONMENTAL RESOURCES
OFFICE OF RESOURCES MANAGEMENT

PROJECT NO. SL 113-2

MINE DRAINAGE POLLUTION ABATEMENT
QUICK STARTS E, F and G
SHAMOKIN CREEK WATERSHED

JOHN S. LUCKENS ASSOC.

P. O. Box 190 Shamokin, Penna.

PLANS OF DITCH A & D

DRAWN BY	DATE	DRAWING NO.
CHECKED BY	January 2, 1974	5 of 14
	SCALE 1" = 50'	