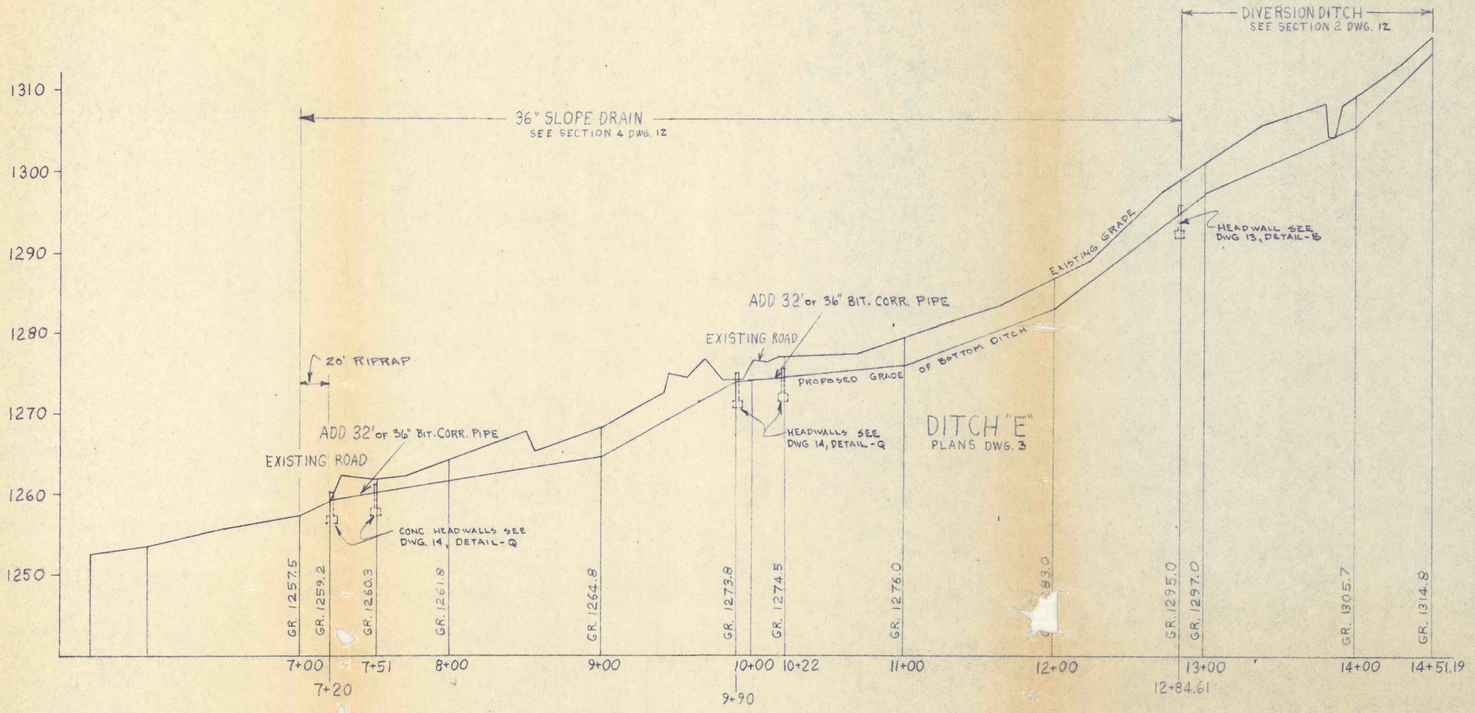

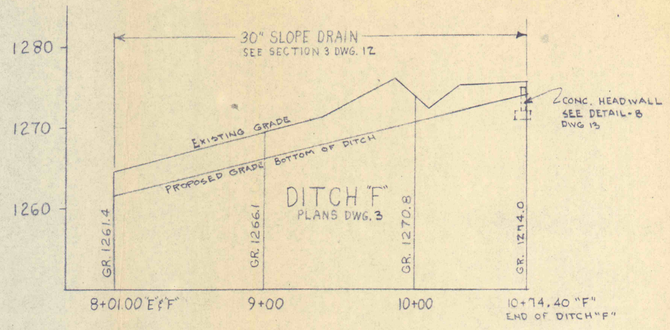

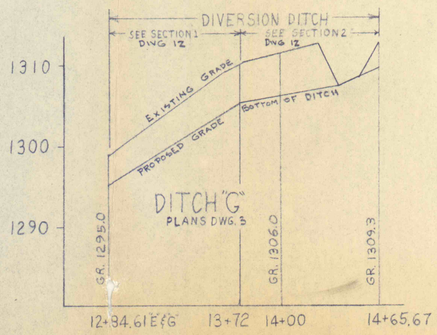

PROFILES OF DITCH E, F & G

SCALE: HORIZONTAL - 1" = 50' VERTICAL - 1" = 10'

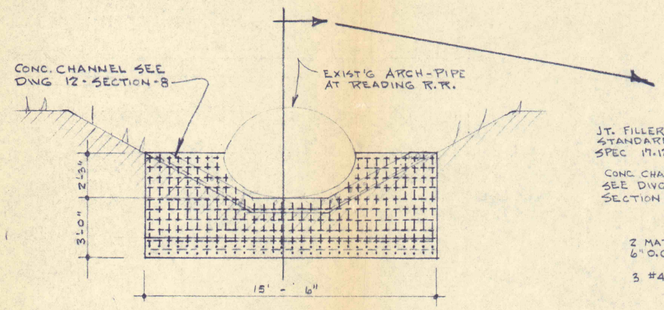

ELEVATION NORTH END OF CULVERT

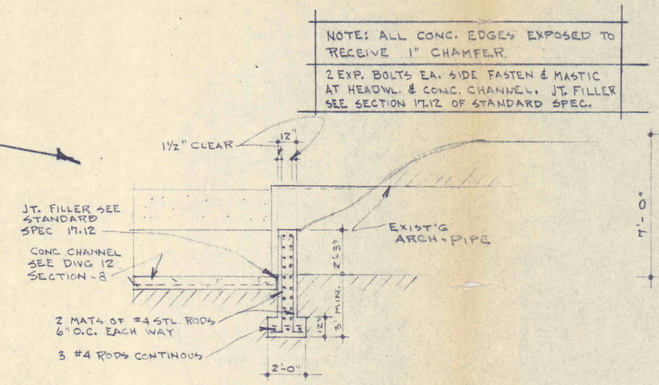

TYPICAL CROSS-SECTION OF CULVERT

ELEVATION & SECTION OF ARCH-PIPE AT READING R.R. DETAIL-G, SHEET 13

SCALE - ¼" = 1' - 0"

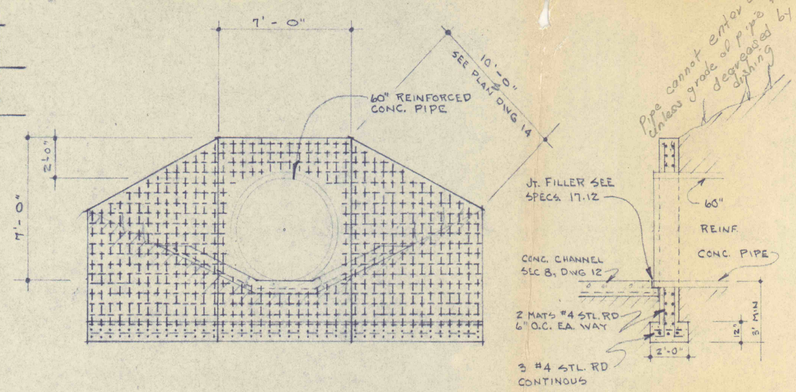

ELEVATION

SECTION

ELEV. & SEC. OF 60" REINF'D CONC. PIPE DITCH "C"; DETAIL-N, DWG 14

SCALE - ¼" = 1' - 0"

NO.	DATE	REVISION	APPR

SUBMITTED

PROFESSIONAL

APPROVED

Albert A. Romani

CHIEF - DIVISION OF MINE RECLAMATION

APPROVED

DIRECTOR - BUREAU OF DESIGN

COMMONWEALTH OF PENNSYLVANIA
DEPARTMENT OF ENVIRONMENTAL RESOURCES
OFFICE OF RESOURCES MANAGEMENT

PROJECT NO. SL 113-2

MINE DRAINAGE POLLUTION ABATEMENT
QUICK STARTS E, F and G
SHAMOKIN CREEK WATERSHED

JOHN S. LUCKENS ASSOC.

P. O. Box 190 Shamokin, Penna.

PROFILES OF DITCH E, F & G

DRAWN BY	DATE	DRAWING NO.
	January 2, 1974	11 of 14
CHECKED BY	SCALE	
	As Shown	