


## VICINITY MAP

Scale : 1in. = 400ft.

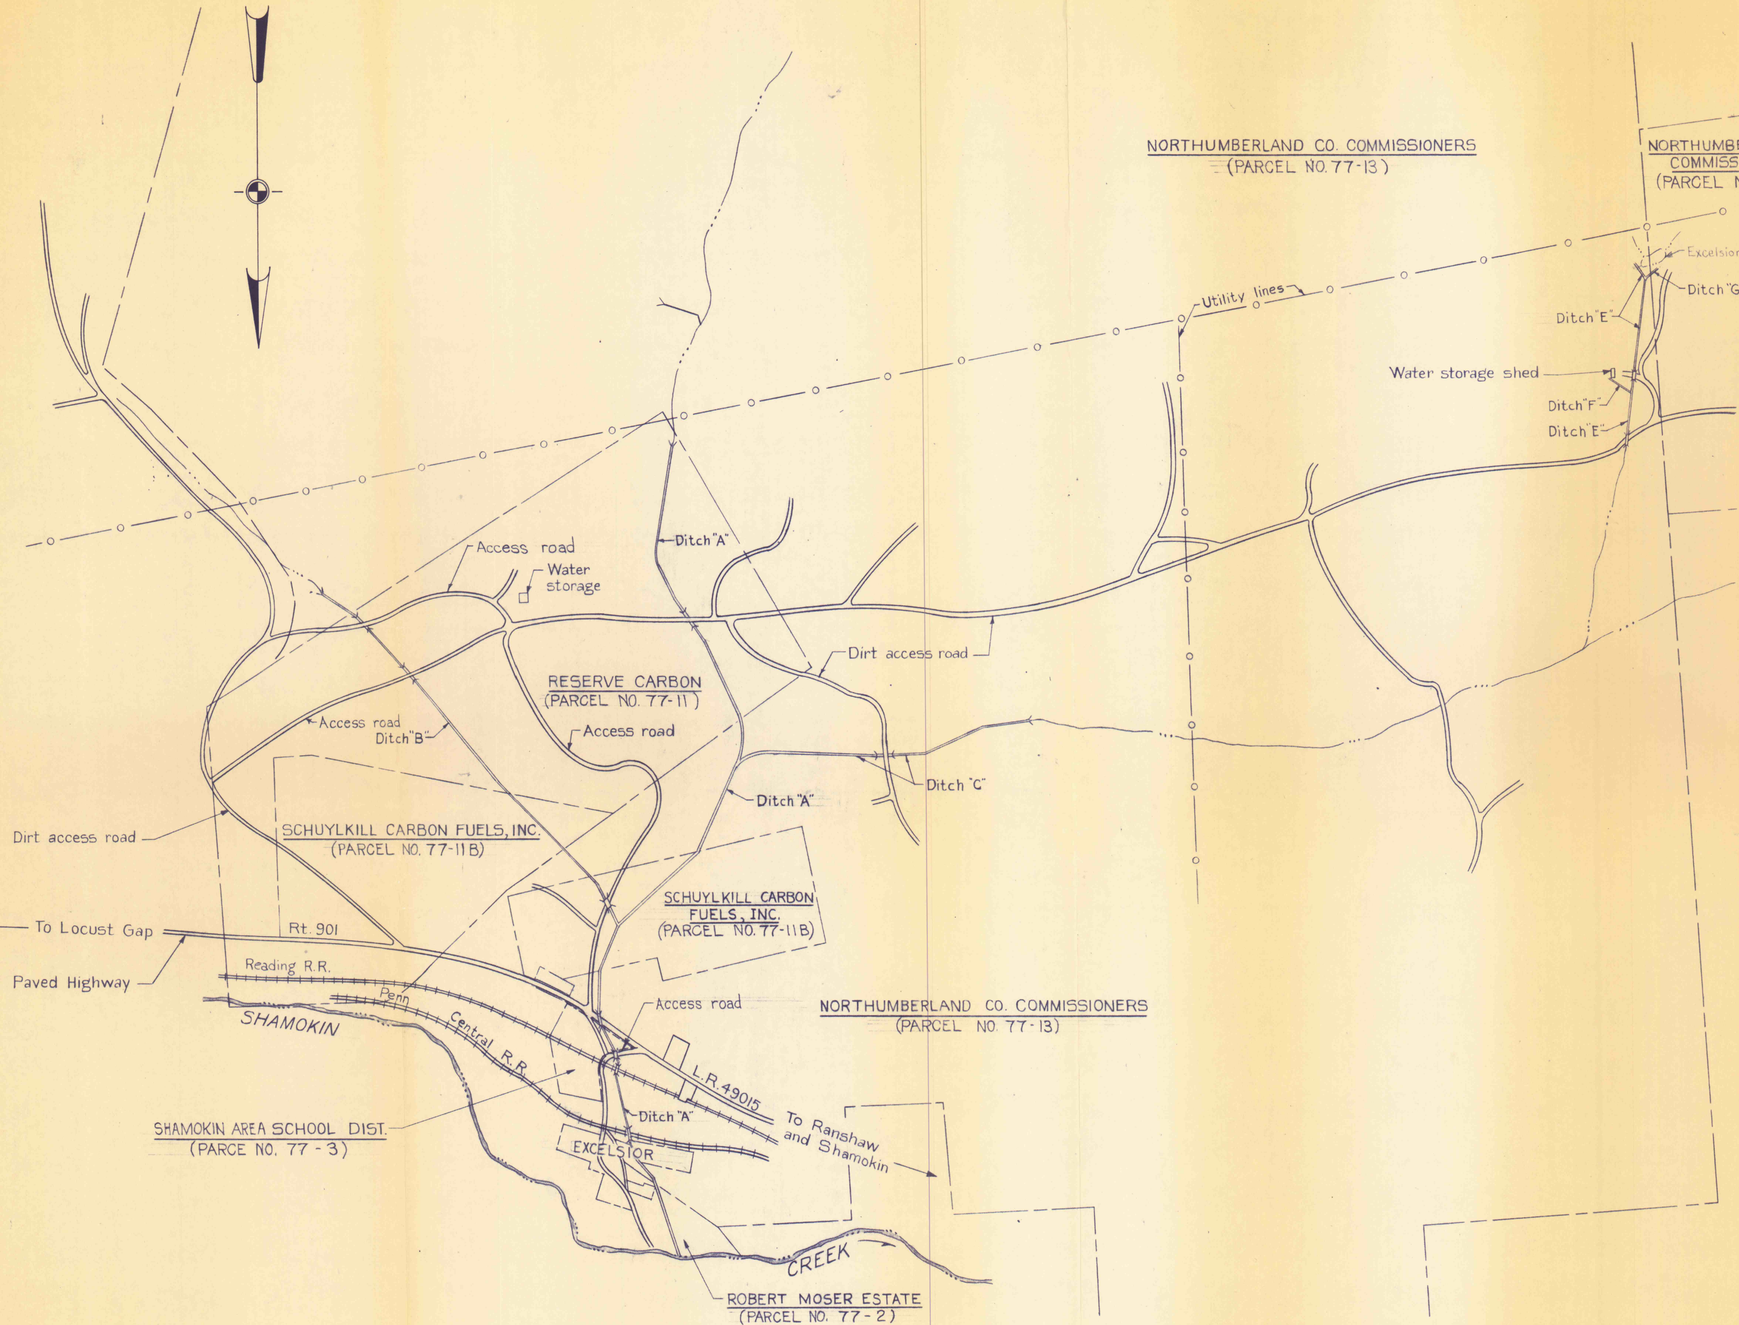


## LOCATION MAP

Scale: 1in. = 9mi.

| NO. | DATE | REVISION | APPR. |
|---|---|---|---|
| | | | |
| | | | |
| | | | |
| | | | |

SUBMITTED B.R.Rao
PROJECT CO-ORDINATOR

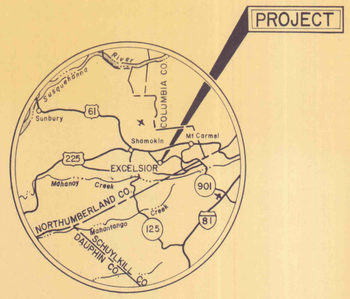APPROVED Albert A. Ranieri
CHIEF - DIVISION OF MINE RECLAMATION

APPROVED
DIRECTOR - BUREAU OF DESIGN

COMMONWEALTH OF PENNSYLVANIA
ALBERT A. RANIERI
REGISTERED PROFESSIONAL ENGINEER

COMMONWEALTH OF PENNSYLVANIA
REGISTERED PROFESSIONAL
BONDILI P. RAO
ENGINEER

COMMONWEALTH OF PENNSYLVANIA
DEPARTMENT OF ENVIRONMENTAL RESOURCES
OFFICE OF RESOURCES MANAGEMENT

CONTRACT NO. SL 113-2-3F

MINE DRAINAGE POLLUTION ABATEMENT
REMEDIAL WORK
SHAMOKIN CREEK WATERSHED

NORTHUMBERLAND CO. PENNSYLVANIA

# LOCATION AND VICINITY MAPS

| DRAWN BY | DATE | DRAWING NO. |
|---|---|---|
| Mandy | 9/27/76 | 2 of 7 |
| CHECKED BY | SCALE | |
| BRM | As shown | |