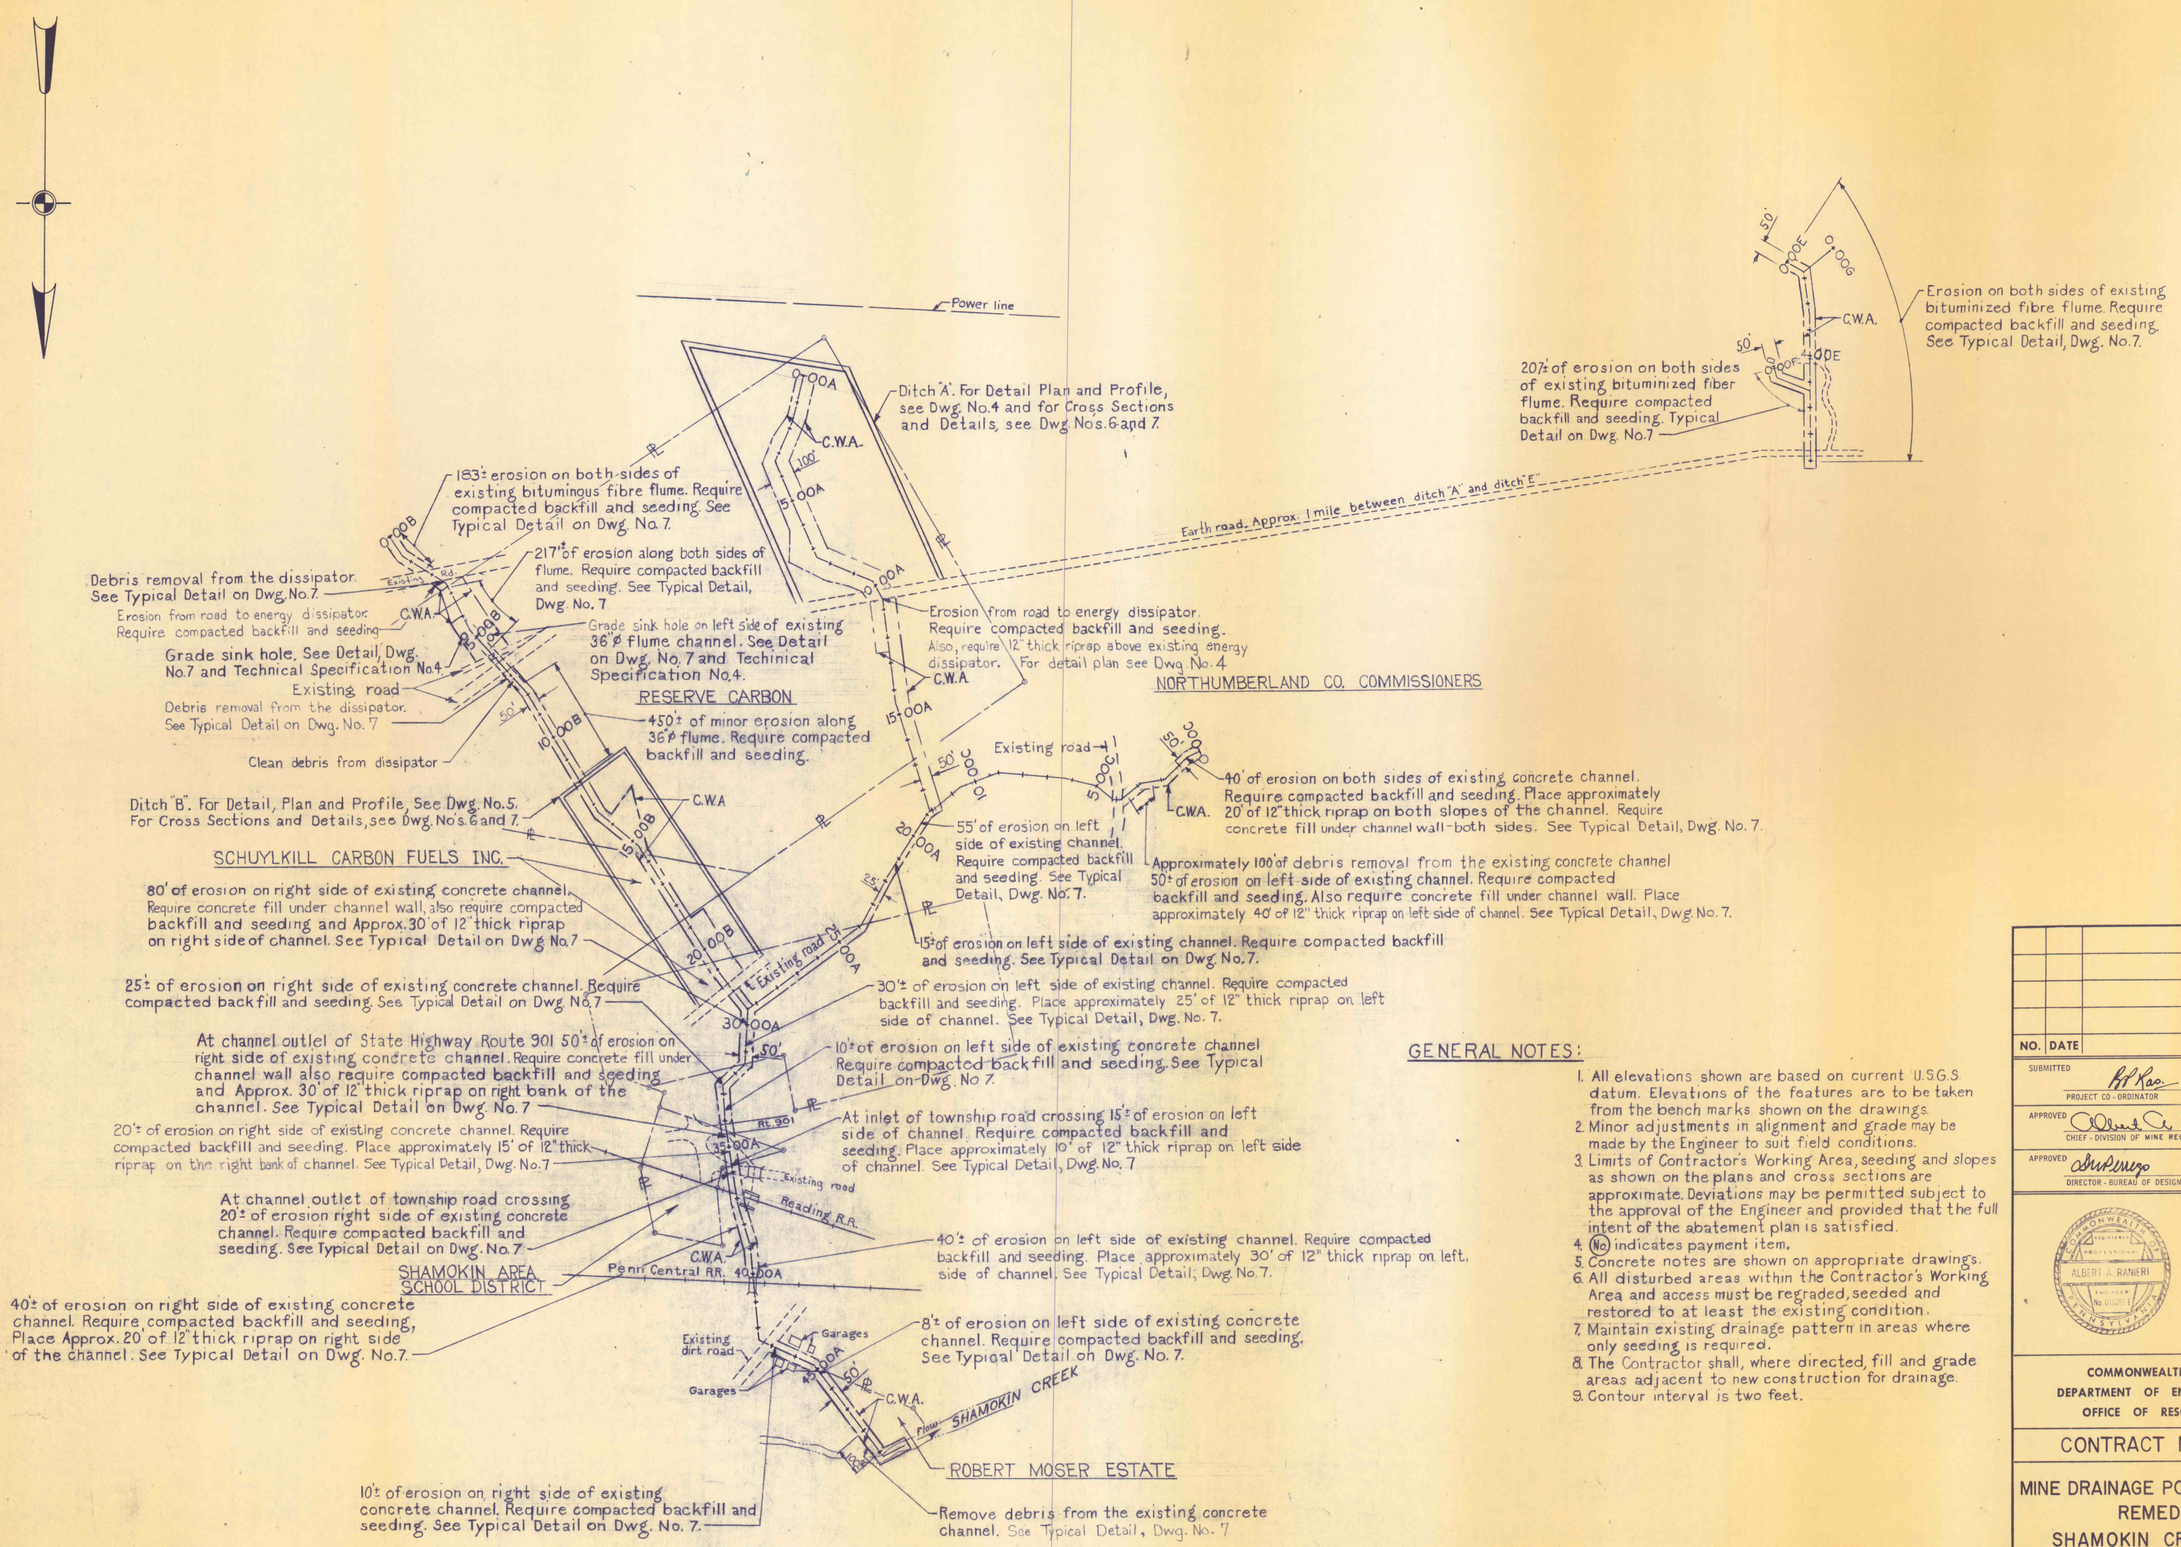

GENERAL PLAN

GENERAL NOTES:

1. All elevations shown are based on current U.S.G.S. datum. Elevations of the features are to be taken from the bench marks shown on the drawings.
2. Minor adjustments in alignment and grade may be made by the Engineer to suit field conditions.
3. Limits of Contractor's Working Area, seeding and slopes as shown on the plans and cross sections are approximate. Deviations may be permitted subject to the approval of the Engineer and provided that the full intent of the abatement plan is satisfied.
4. (No) indicates payment item.
5. Concrete notes are shown on appropriate drawings.
6. All disturbed areas within the Contractor's Working Area and access must be regraded, seeded and restored to at least the existing condition.
7. Maintain existing drainage pattern in areas where only seeding is required.
8. The Contractor shall, where directed, fill and grade areas adjacent to new construction for drainage.
9. Contour interval is two feet.

NO.	DATE	REVISION	APPR.

SUBMITTED B.P. Rao
PROJECT CO-ORDINATOR

APPROVED Albert A. Ranieri
CHIEF - DIVISION OF MINE RECLAMATION

APPROVED
DIRECTOR - BUREAU OF DESIGN

COMMONWEALTH OF PENNSYLVANIA
REGISTERED PROFESSIONAL ENGINEER ALBERT A. RANIERI No. 016211-E

COMMONWEALTH OF PENNSYLVANIA
REGISTERED PROFESSIONAL ENGINEER BONDILI P. RAO No. 13952-E

COMMONWEALTH OF PENNSYLVANIA
DEPARTMENT OF ENVIRONMENTAL RESOURCES
OFFICE OF RESOURCES MANAGEMENT

CONTRACT NO. SL-113-2-3F

MINE DRAINAGE POLLUTION ABATEMENT
REMEDIAL WORK
SHAMOKIN CREEK WATERSHED

NORTHUMBERLAND CO. PENNSYLVANIA

GENERAL PLAN OF REMEDIAL WORK

DRAWN BY	DATE	DRAWING NO.
L.J.C.	9/27/76	3 of 7
CHECKED BY	SCALE	
L.R.M.	1" = 300'	