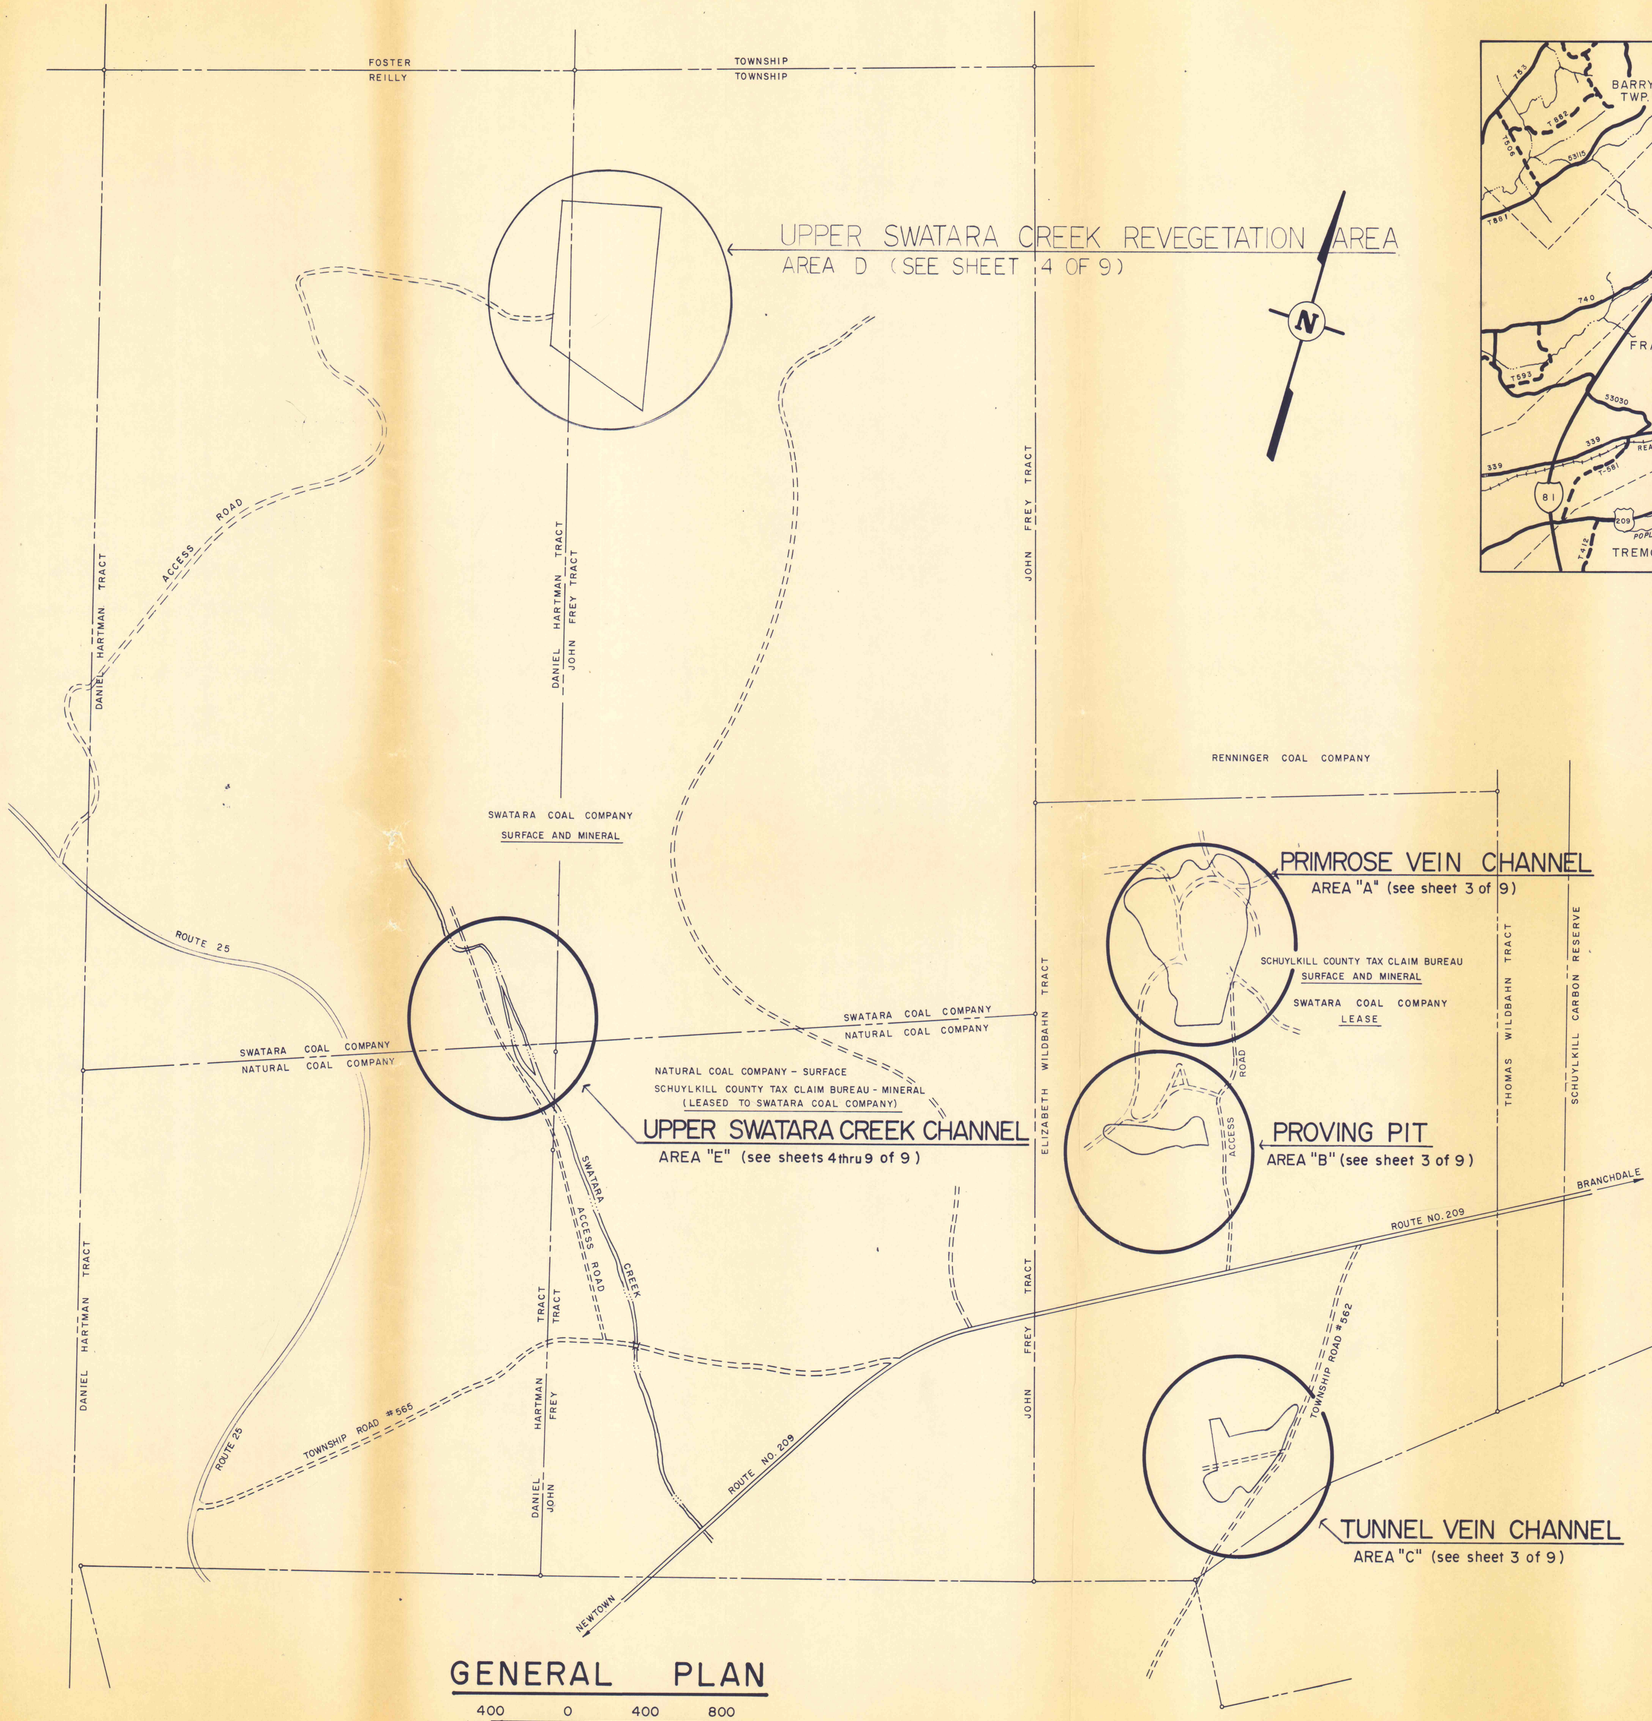

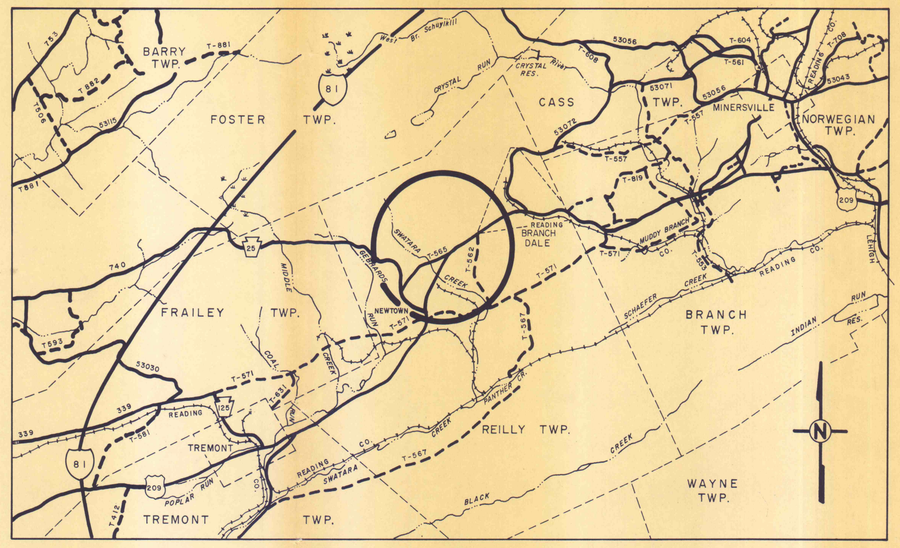

NO.	DATE	REVISION	APPR.

SUBMITTED Harvey P. Cowley
PROFESSIONAL

APPROVED Albert A. Rainieri
CHIEF – DIVISION OF MINE RECLAMATION

APPROVED
DIRECTOR – BUREAU OF DESIGN

COMMONWEALTH OF PENNSYLVANIA
REGISTERED PROFESSIONAL
HARVEY P. COWLEY
ENGINEER
No. 9954
COMMONWEALTH OF PENNSYLVANIA
DEPARTMENT OF ENVIRONMENTAL RESOURCES
OFFICE OF RESOURCES MANAGEMENT

PROJECT NO. SL 126-1-5

MINE DRAINAGE POLLUTION ABATEMENT
SWATARA CREEK WATERSHED
UPPER SWATARA CREEK & POLLY'S RUN
REILLY TWP. SCHUYLKILL CO., PA.

NICHOLAS-COWLEY-BROSCH ASSOC., INC.
Consulting Engineers
3300 North Third St. Harrisburg, Pa.

LOCATION MAP & GENERAL PLAN

DRAWN BY	DATE	DRAWING NO.
BEN	Jan. 11, 1974	2 of 9
CHECKED BY	SCALE	
HPC	As shown	