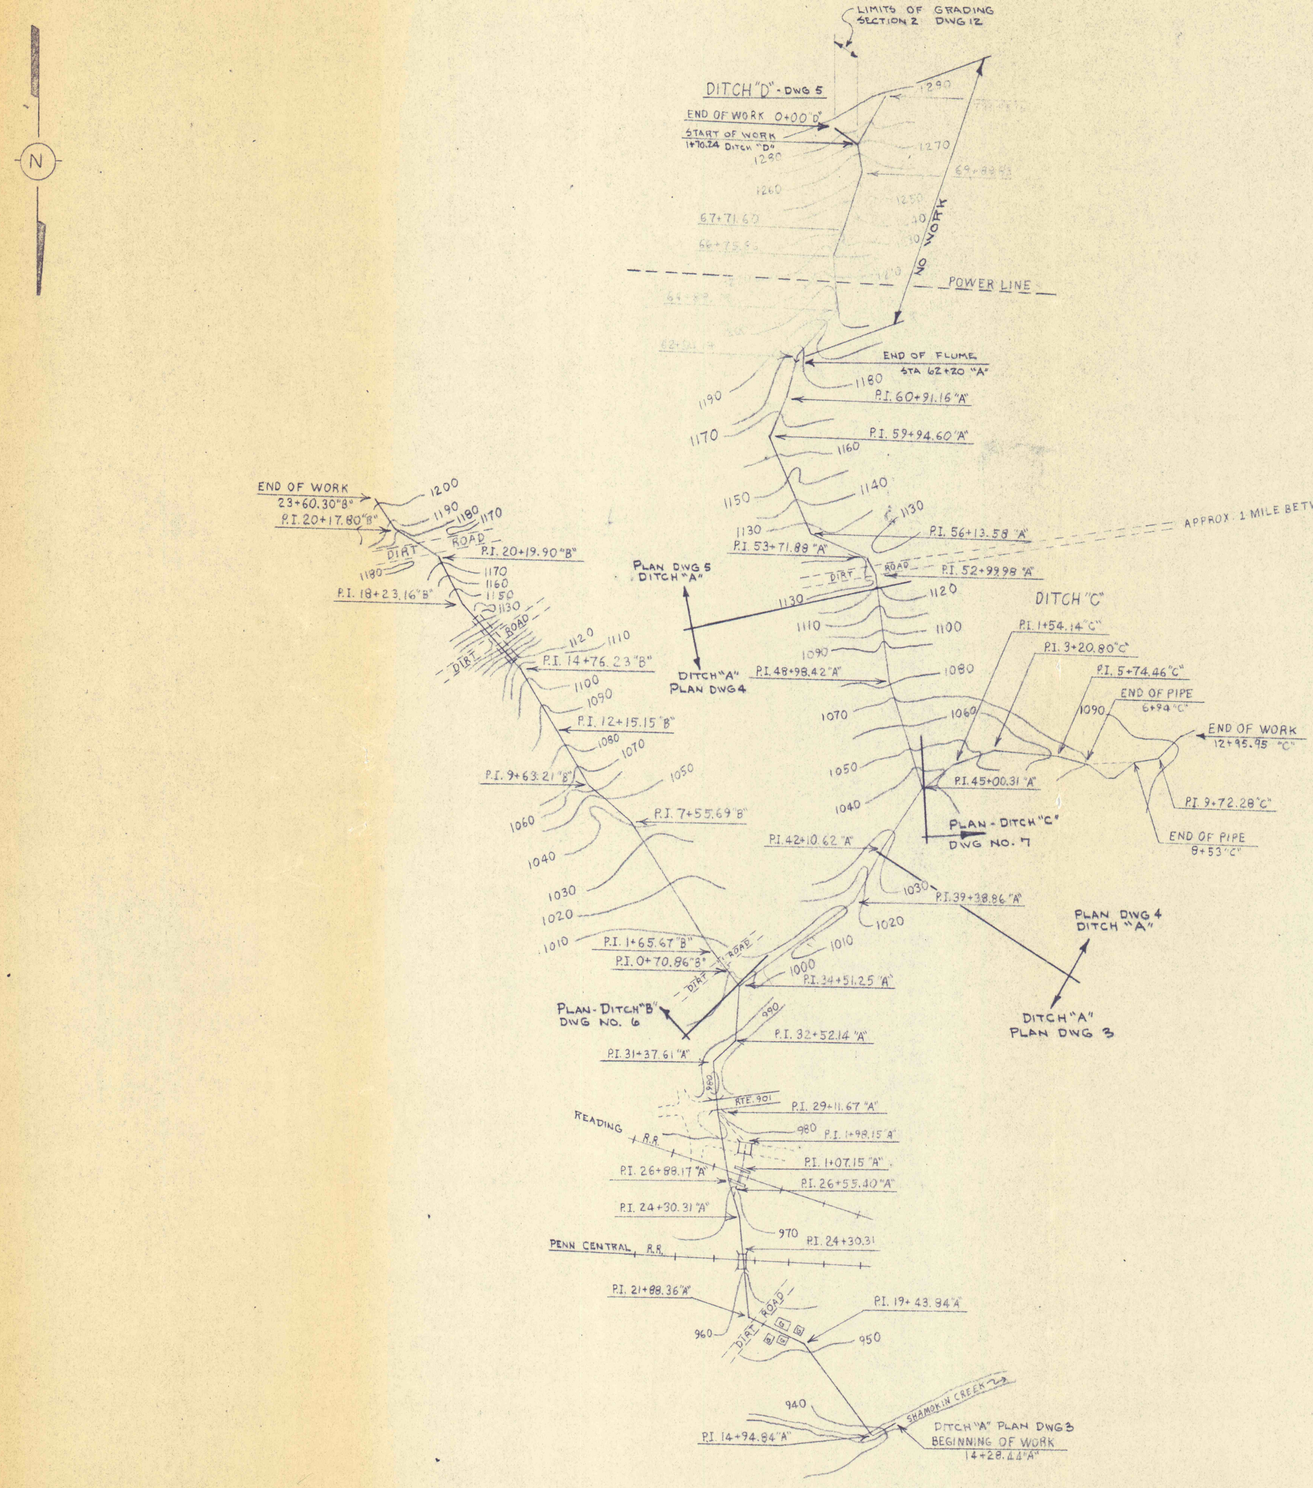

DITCHES E, F & G
PLANS DWG. 8

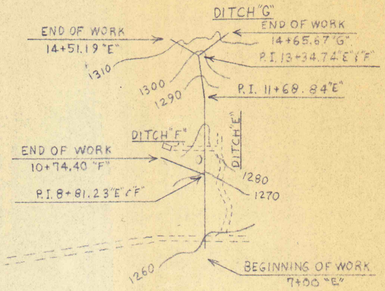

GENERAL PLAN OF CHANNEL WORK
SCALE - 1" = 300' - 0"

NO.	DATE	REVISION	APPR.

SUBMITTED
PROFESSIONAL

APPROVED
Gilbert A. Ramini
CHIEF - DIVISION OF MINE RECLAMATION

APPROVED
DIRECTOR - BUREAU OF DESIGN

COMMONWEALTH OF PENNSYLVANIA
DEPARTMENT OF ENVIRONMENTAL RESOURCES
OFFICE OF RESOURCES MANAGEMENT

PROJECT NO. SL 113-2

MINE DRAINAGE POLLUTION ABATEMENT
QUICK STARTS E, F and G
SHAMOKIN CREEK WATERSHED

JOHN S. LUCKENS ASSOC.

P. O. Box 190 Shamokin, Penna.

GENERAL PLAN OF CHANNEL WORK

DRAWN BY	DATE	DRAWING NO.
	January 2, 1974	2 of 14
CHECKED BY	SCALE	
	1" = 300'	