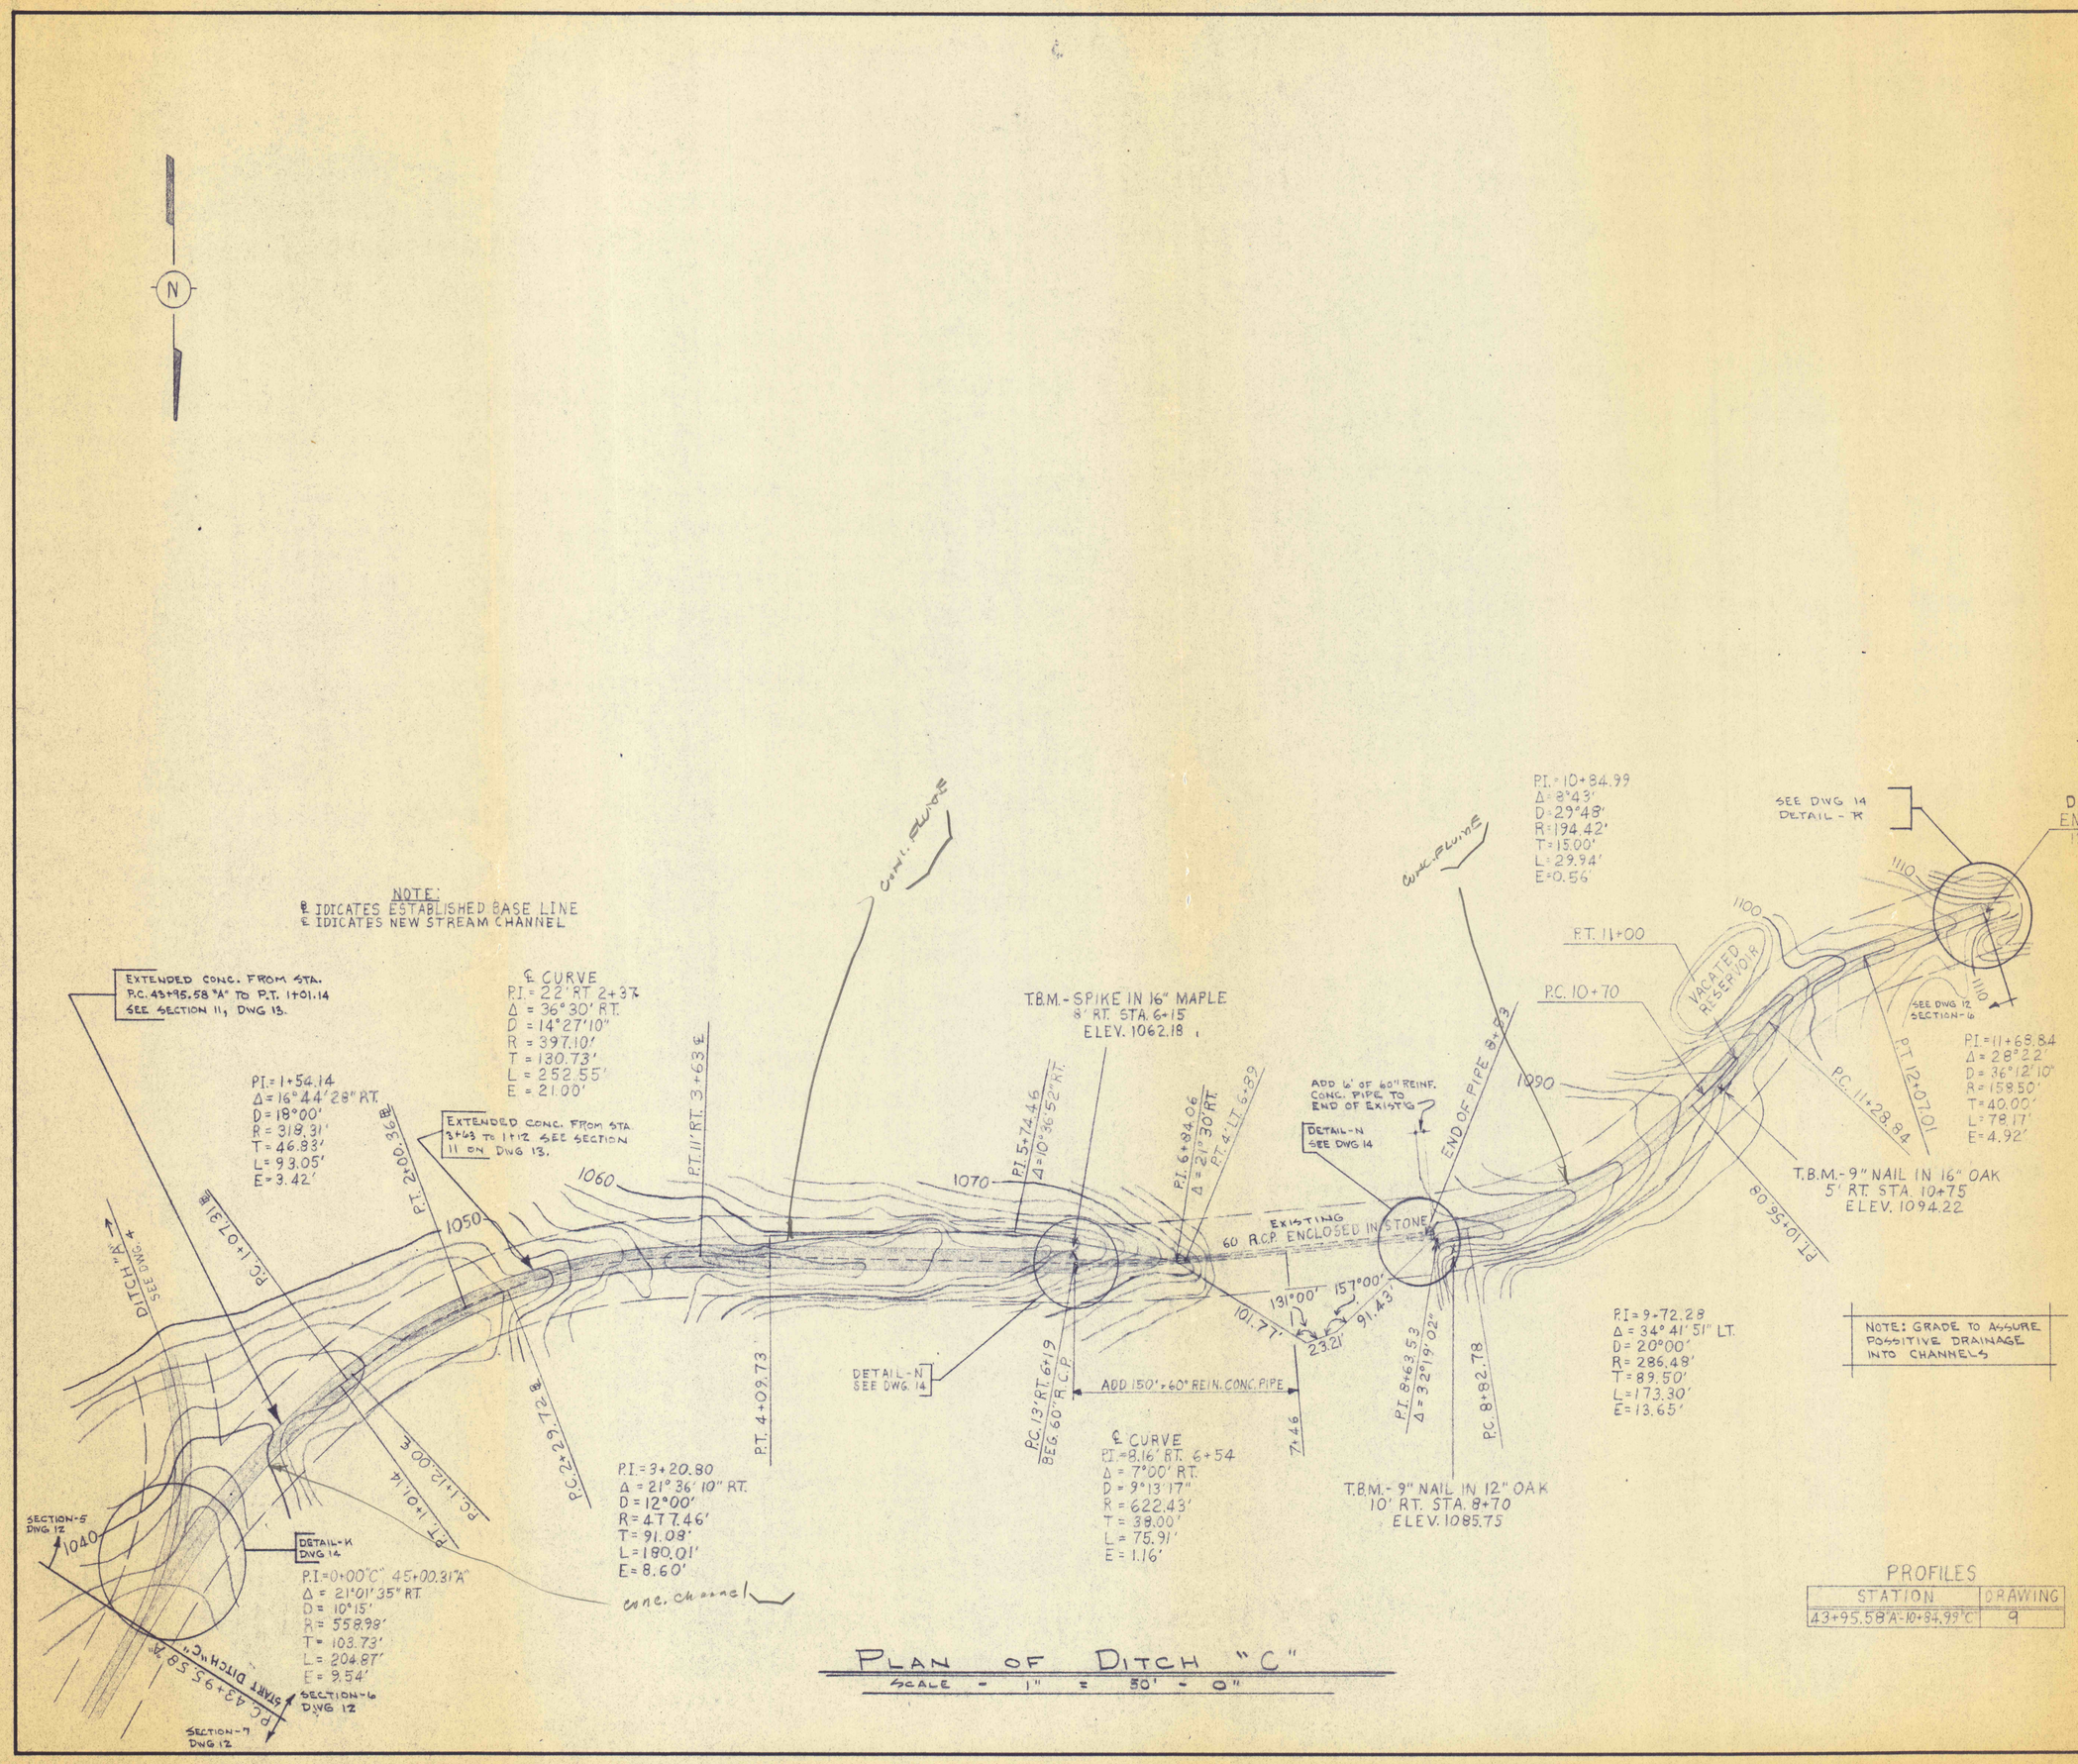

PLAN OF DITCH "C"
SCALE - 1" = 50' - 0"

PROFILES

STATION	DRAWING
43+95.58"A"-10+84.99"C"	9

NO.	DATE	REVISION	APPR.

SUBMITTED
PROFESSIONAL

APPROVED Albert A. Rameri
CHIEF - DIVISION OF MINE RECLAMATION

APPROVED DW Perrego
DIRECTOR - BUREAU OF DESIGN

COMMONWEALTH OF PENNSYLVANIA
DEPARTMENT OF ENVIRONMENTAL RESOURCES
OFFICE OF RESOURCES MANAGEMENT

PROJECT NO. SL 113-2

MINE DRAINAGE POLLUTION ABATEMENT
QUICK STARTS E, F and G
SHAMOKIN CREEK WATERSHED

JOHN S. LUCKENS ASSOC.

P. O. Box 190 Shamokin, Penna.

PLAN OF DITCH C

DRAWN BY	DATE	DRAWING NO.
	January 2, 1974	7 of 14
CHECKE BY	SCALE 1" = 50'	