DITCH "B"

PLANS DWG. 6

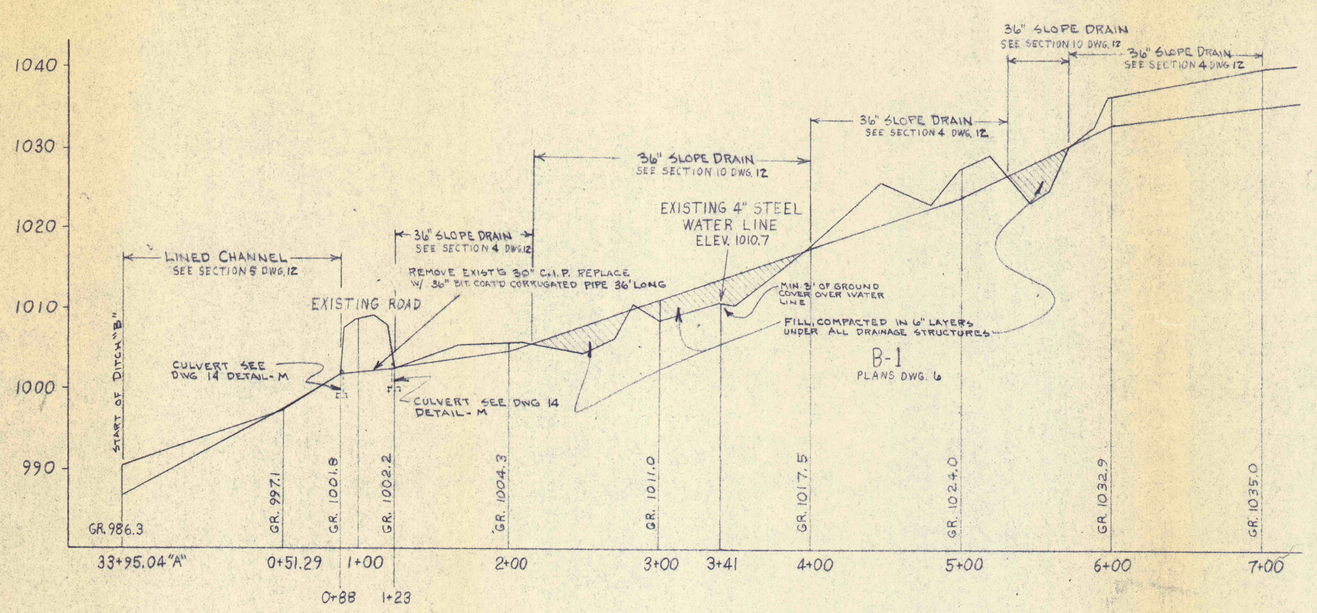

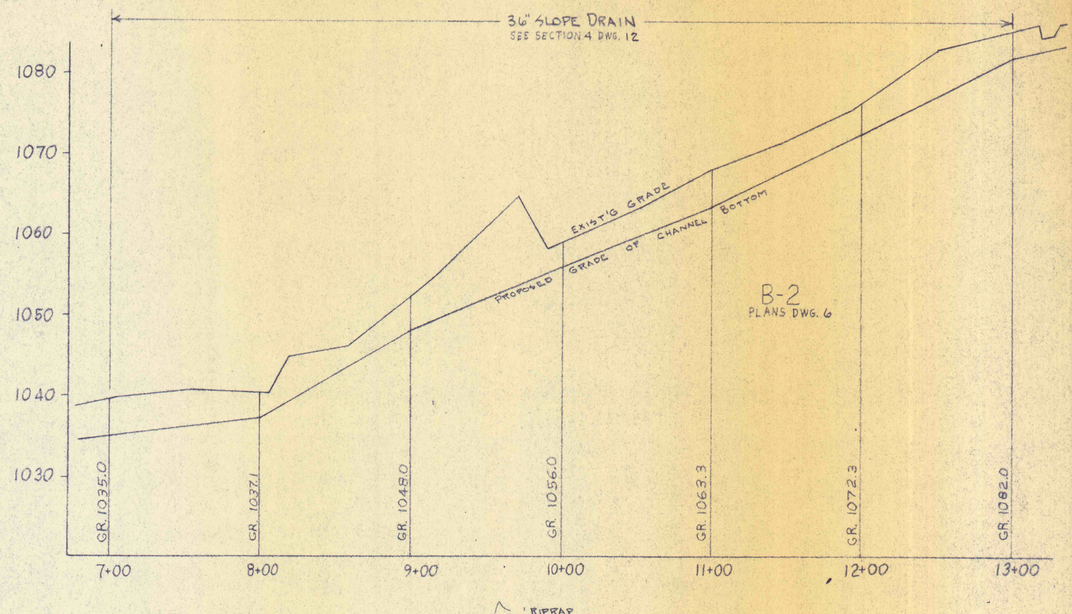

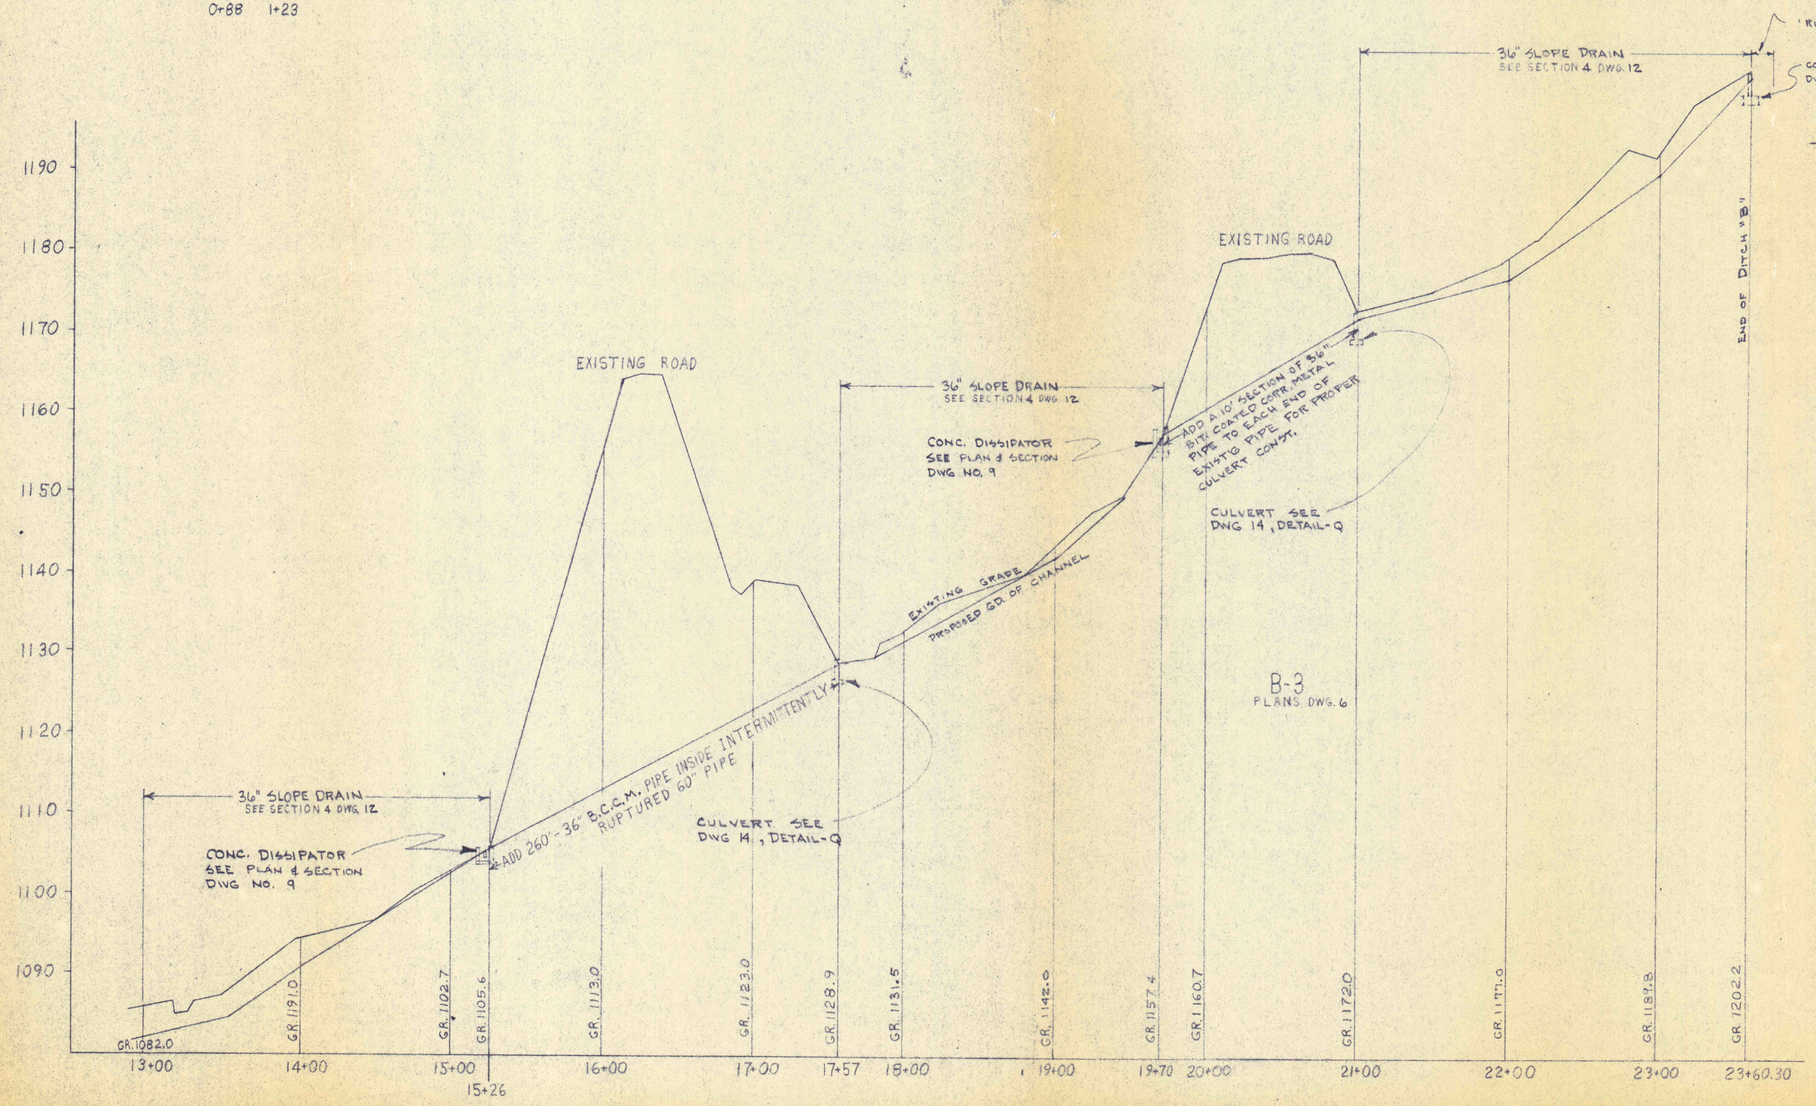

PROFILES OF DITCH "B"

SCALE - HORIZONTAL - 1" = 50' VERTICAL - 1" = 10'

NO.	DATE	REVISION	APPR.

SUBMITTED

PROFESSIONAL

APPROVED

CHIEF - DIVISION OF MINE RECLAMATION

APPROVED

DIRECTOR - BUREAU OF DESIGN

JOHN F. LAUKITIS, JR. — REGISTERED PROFESSIONAL ENGINEER — STATE OF PENNSYLVANIA

GEORGE C. ERDOSY — REGISTERED PROFESSIONAL ENGINEER — STATE OF PENNSYLVANIA

COMMONWEALTH OF PENNSYLVANIA
DEPARTMENT OF ENVIRONMENTAL RESOURCES
OFFICE OF RESOURCES MANAGEMENT

PROJECT NO. SL 113-2

MINE DRAINAGE POLLUTION ABATEMENT
QUICK STARTS E, F and G
SHAMOKIN CREEK WATERSHED

JOHN S. LUCKENS ASSOC.

P. O. Box 190 Shamokin, Penna.

PROFILE OF DITCH B

DRAWN BY	DATE	DRAWING NO.
	January 2, 1974	10 of 14
CHECKED BY	SCALE	
	As Shown	