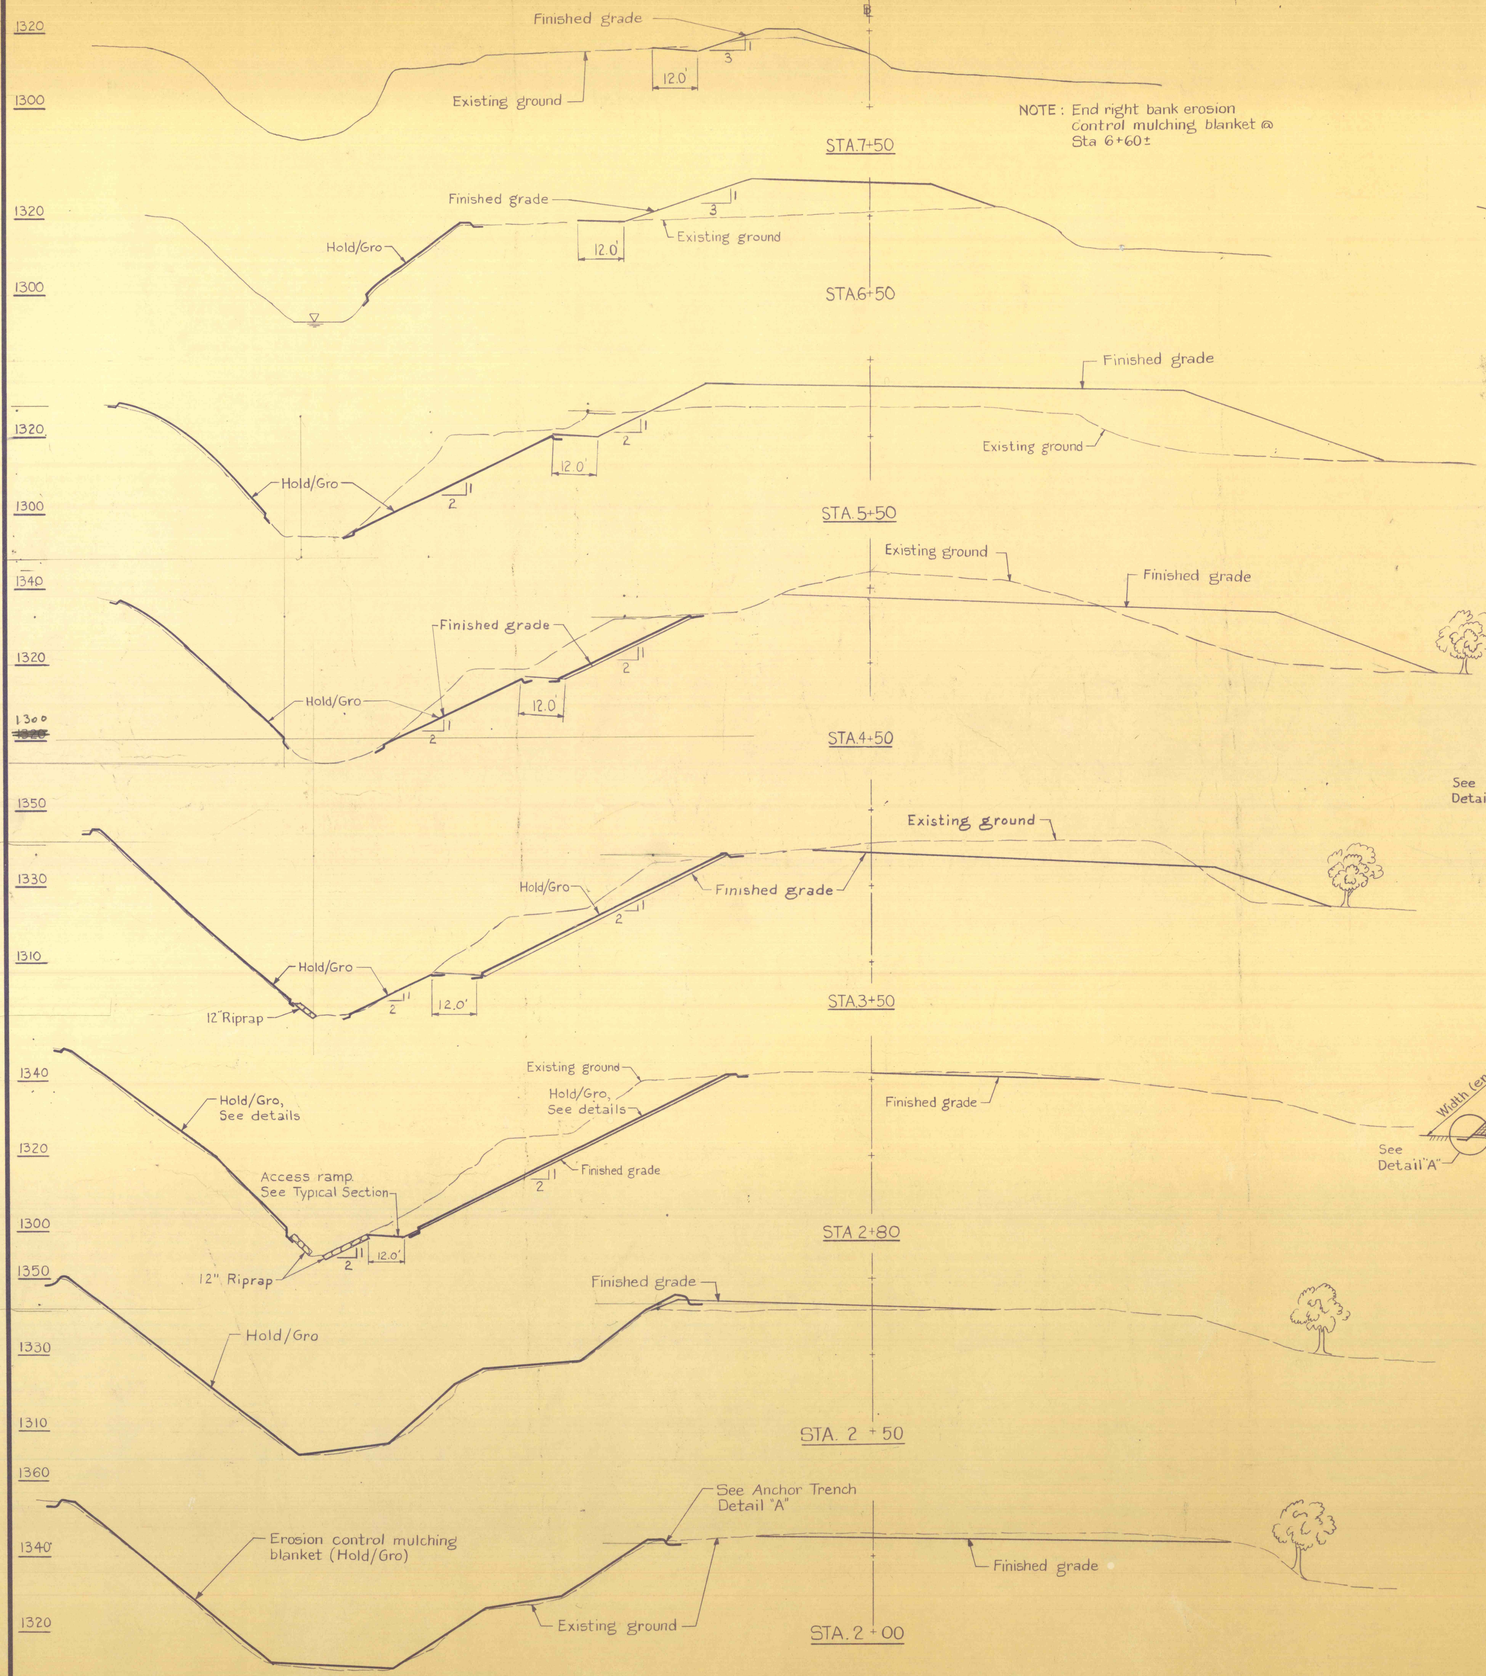

CROSS SECTIONS
Scale: 1in.= 20ft.

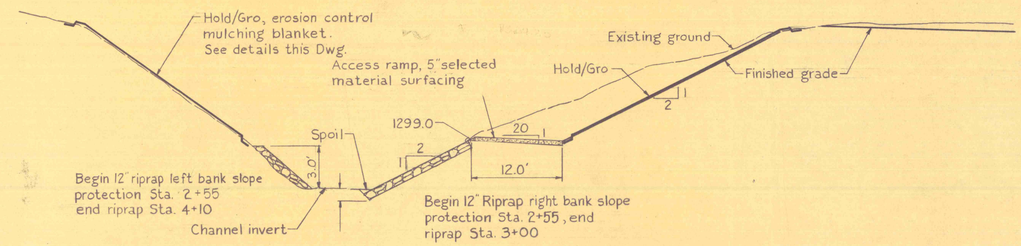

TYPICAL SECTION
No scale

NOTES:
1. For General Notes and Plan, see Dwg. No. 3.

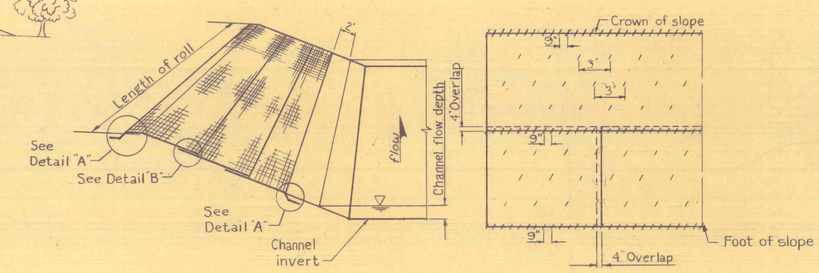

PERSPECTIVE VIEW STAPLE DIAGRAM

HORIZONTAL INSTALLATION

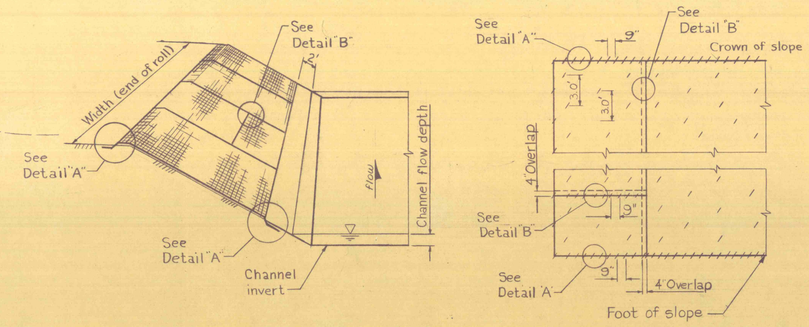

PERSPECTIVE VIEW STAPLE DIAGRAM

VERTICAL INSTALLATION

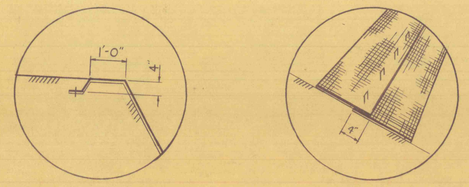

DETAIL "A" DETAIL "B"

EROSION CONTROL MULCHING BLANKET (HOLD/GRO)
No scale

PRE FINAL

NO.	DATE	REVISION	APPR.

SUBMITTED
PROJECT CO-ORDINATOR
APPROVED
CHIEF-DIVISION OF MINE RECLAMATION
APPROVED
DIRECTOR-BUREAU OF DESIGN

COMMONWEALTH OF PENNSYLVANIA
DEPARTMENT OF ENVIRONMENTAL RESOURCES
OFFICE OF RESOURCES MANAGEMENT

CONTRACT NO. SL 135-10-101.1

MINE DRAINAGE POLLUTION ABATEMENT
QUAKAKE TUNNEL
SITE RESTORATION

PACKER TWP. CARBON CO., PA.

CROSS SECTIONS AND DETAILS

DRAWN BY	DATE	DRAWING NO.
L.J.C.		40
CHECKED BY	SCALE	
	As shown	