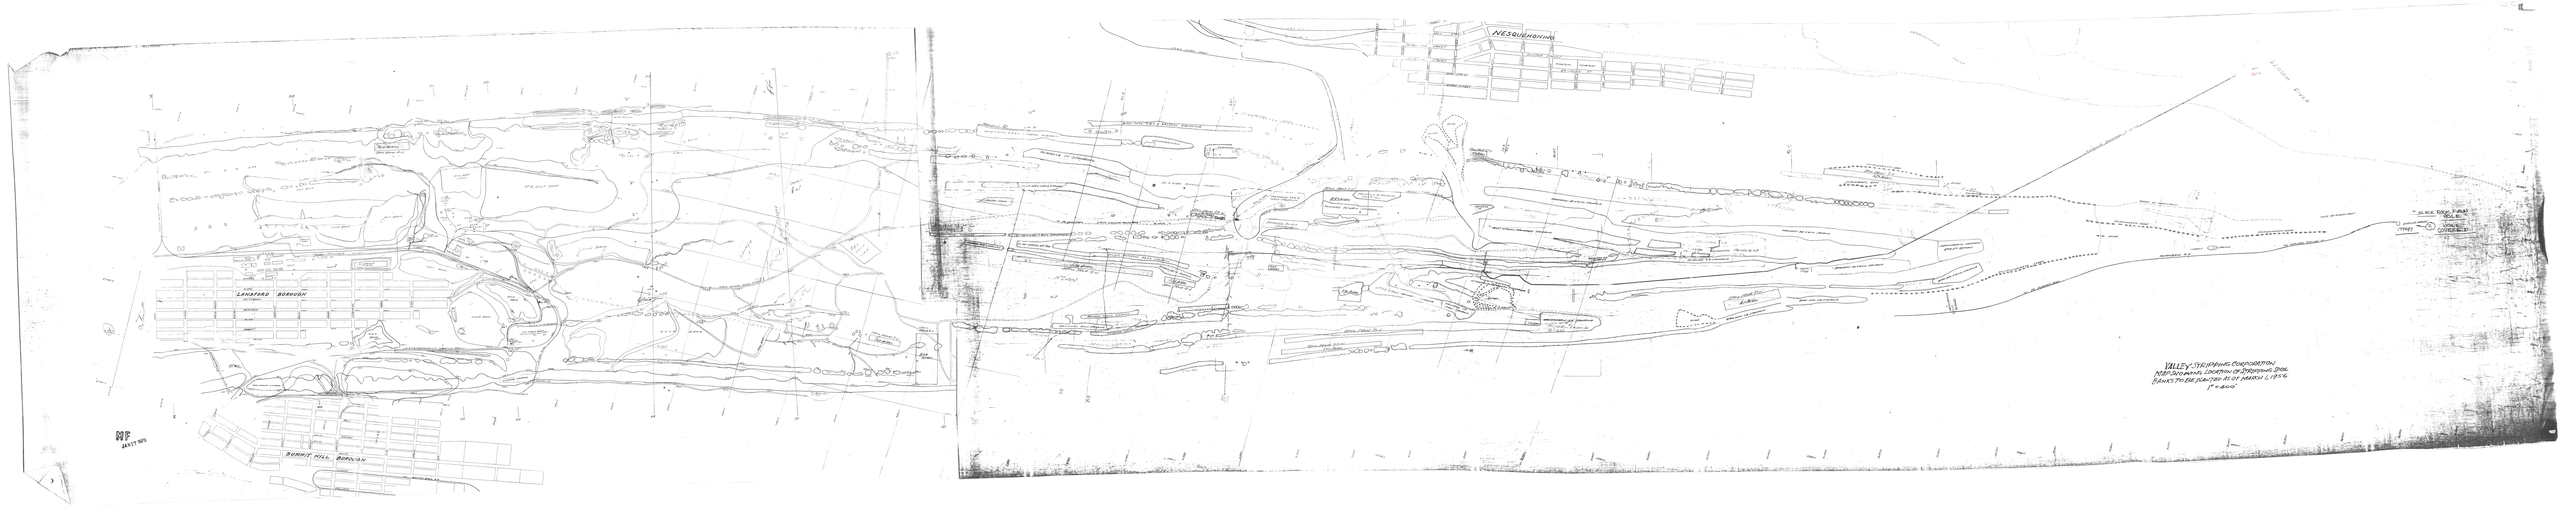
MESQUITE SPRING
LANSFORD BOROUGH
SUMMIT HILL BOROUGH
BLACK DIAMOND
VALLEY STRIPPING CORPORATION
PROPOSED PANEL LOCATION OF STRIPPING PIT
BANKS TO BE PLANTED AS OF MARCH 1, 1956
1" = 400'