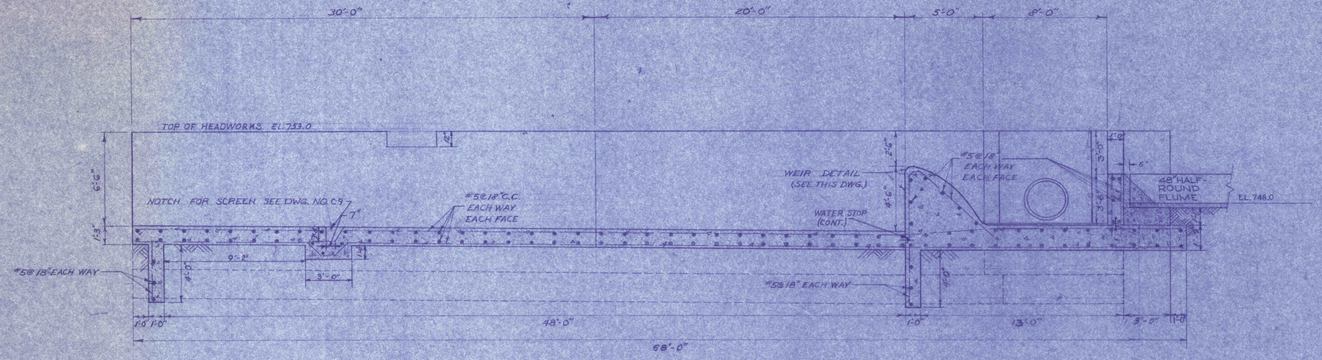

SECTION A-A

SCALE: 1/4"=1'-0"

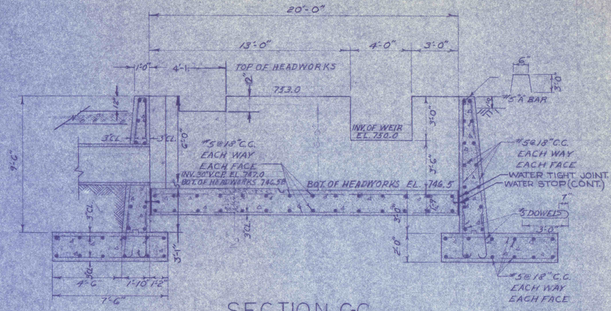

SECTION C-C

SCALE: 1/4"=1'-0"

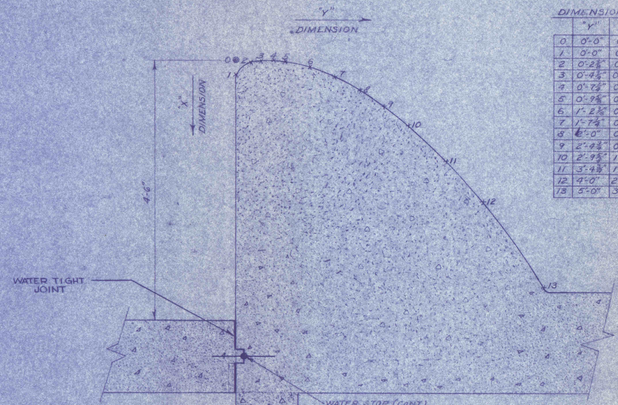

WEIR DETAIL

SCALE: 1"=1'-0"

DIMENSION CHART

	"Y"	"X"
0	0'-0"	0'-0"
1	0'-0"	0'-3"
2	0'-2 1/2"	0'-5 1/2"
3	0'-4 1/2"	0'-7 3/4"
4	0'-7 1/2"	0'-10"
5	0'-9 3/4"	1'-0 1/2"
6	1'-2 1/2"	1'-1 1/2"
7	1'-7 1/2"	1'-3 1/4"
8	2'-0"	1'-5"
9	2'-4 1/2"	1'-6 3/4"
10	2'-9 1/2"	1'-8 1/2"
11	3'-4 3/4"	1'-10 1/4"
12	4'-0"	2'-0"
13	4'-7 1/2"	2'-1 3/4"

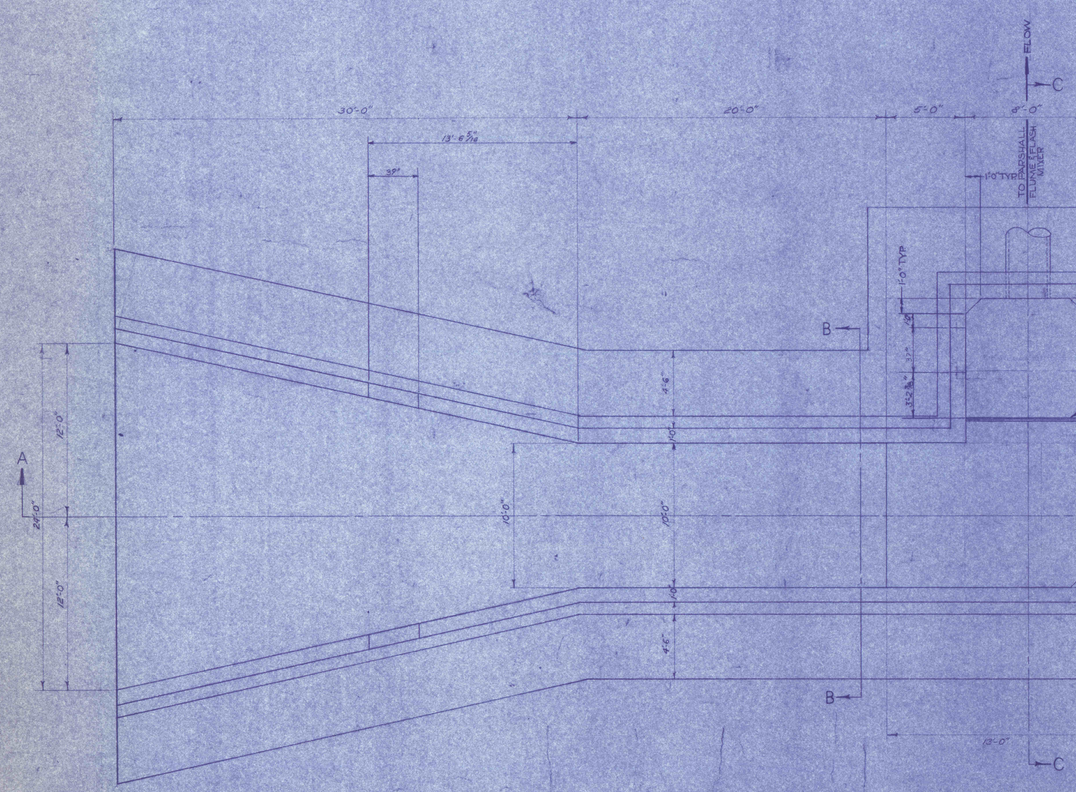

PLAN

SCALE: 1/4"=1'-0"

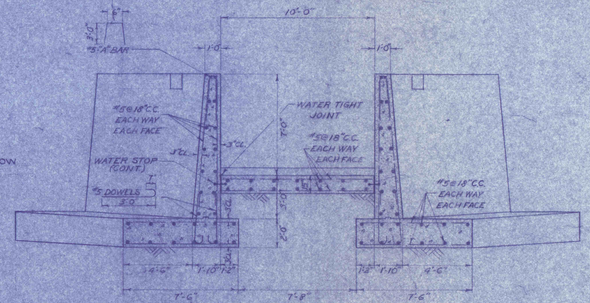

SECTION BB

SCALE: 1/4"=1'-0"

GENERAL NOTES

1. ALL CONSTRUCTION JOINTS BELOW WATER LEVEL TO HAVE 9" CONTINUOUS WATER STOP.
2. REFER TO DWG. NO. FOR SCREENS AND OTHER MISC. DETAILS.

PRE-FINAL

THOMAS H. RILL — PROFESSIONAL ENGINEER — No. 7948-E

JOHN J. LEVENDUSKI — PROFESSIONAL ENGINEER — No. 8813

REVISIONS

HEADWORKS - STRUCTURAL

CONSTRUCTION OF TREATMENT FACILITIES FOR ACID MINE DRAINAGE
RAUSCH CREEK WATERSHED
SCHUYLKILL COUNTY PENNSYLVANIA

JOB NO: 6805
DATE: NOV. 1962
SCALE: AS NOTED
DRAWN: RSM
APPROVED: THR JJL

ANTHRACITE RESEARCH & DEVELOPMENT CO. INC.
consulting engineers
POTTSVILLE TAMAQUA
PENNSYLVANIA

DRAWING NO: C-10