GENERAL NOTES

1. ALL LUMBER USED ON THIS DWG. UNLESS OTHERWISE SPECIFIED IS TO BE SOUTHERN PINE TREATED IN CREOSOTE.
2. REFER TO DWG. NO. _____ FOR STRUCTURAL DETAILS.

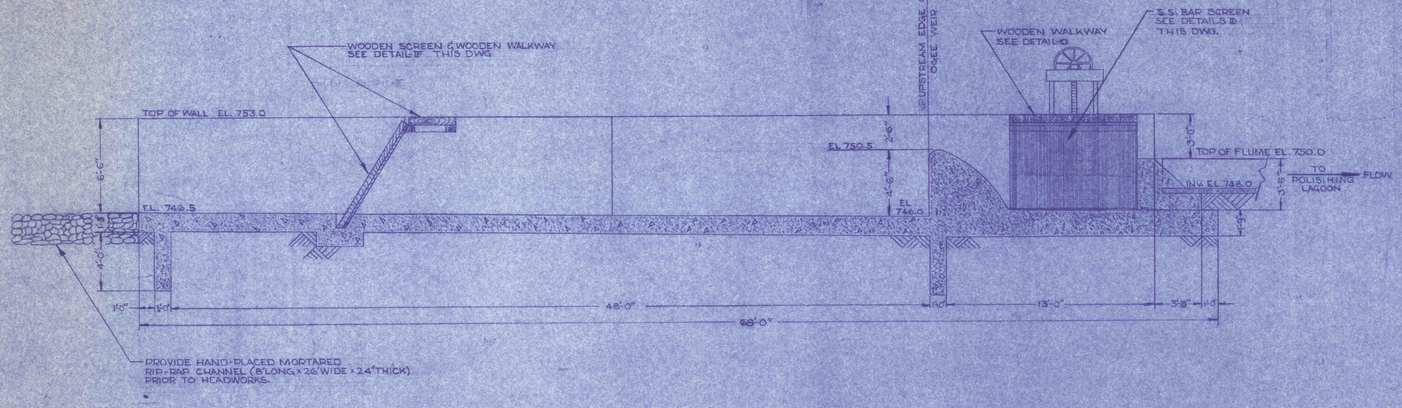

SECTION A-A
SCALE 1/4" = 1'-0"

DETAIL-F
SCALE 1/4" = 1'-0"

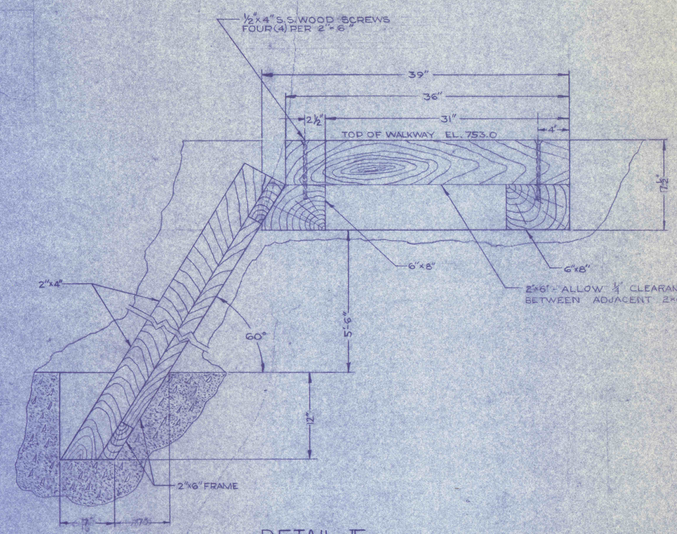

DETAIL-F
SCALE 1/8" = 1'-0"

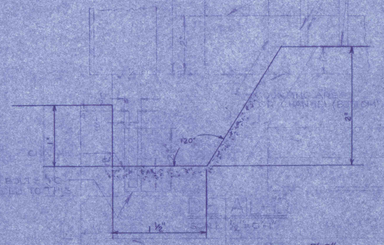

DETAIL-D
FULL SIZE

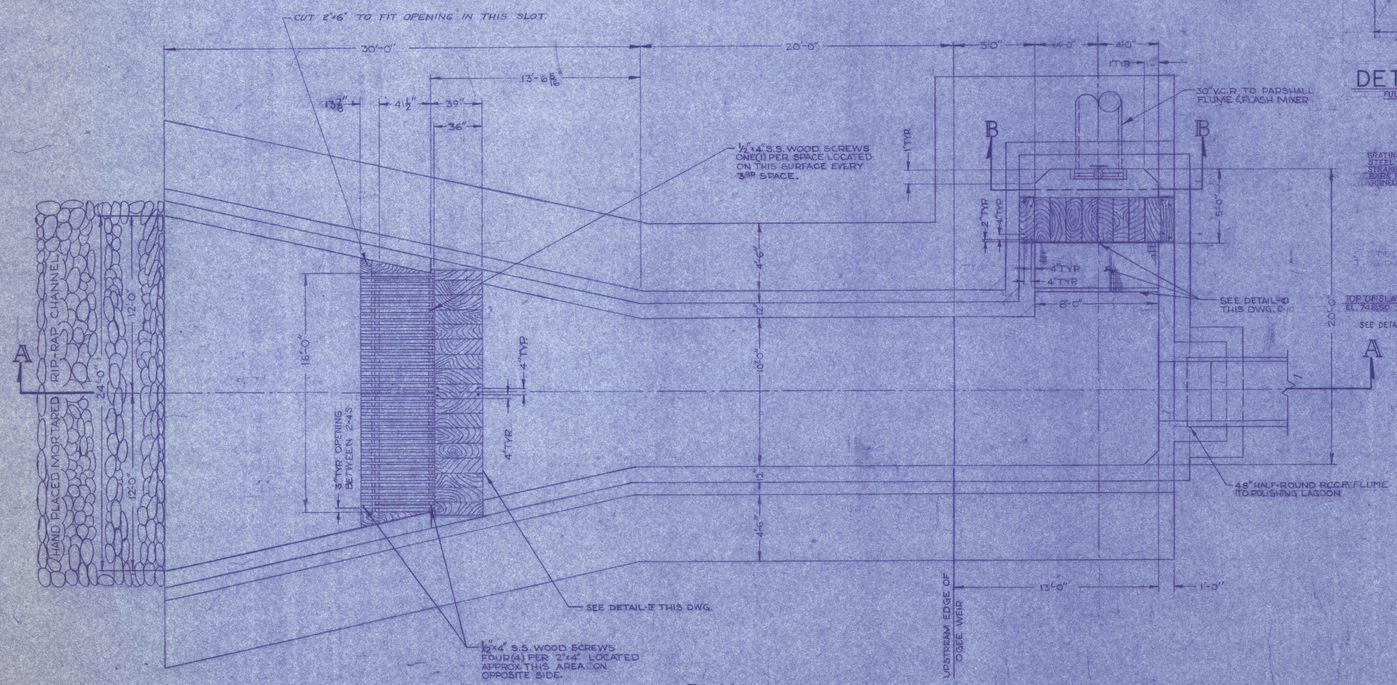

PLAN
SCALE 1/4" = 1'-0"

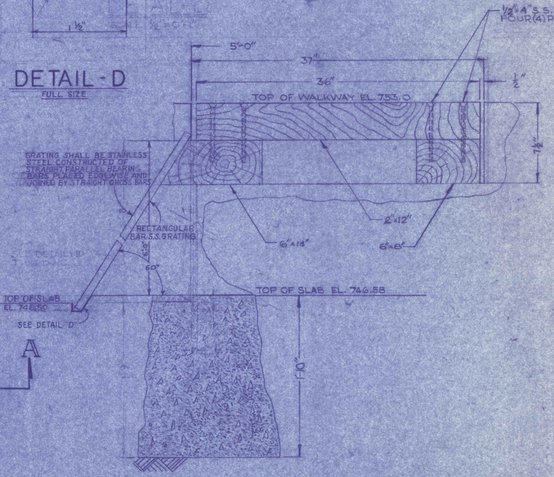

DETAIL-C
SCALE 1/8" = 1'-0"

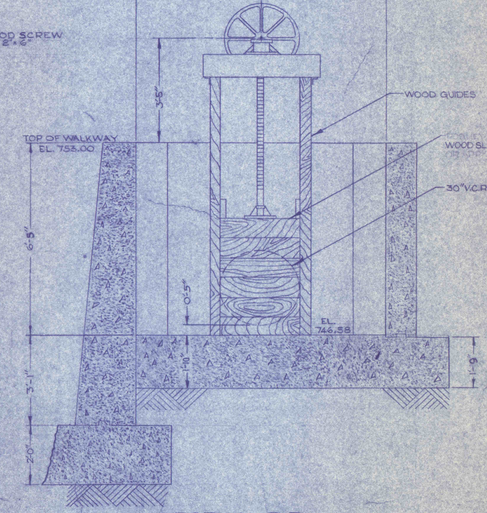

SECTION B-B
SCALE 1/2" = 1'-0"

PRE-FINAL

REVISIONS		

HEADWORKS-MECHANICAL

CONSTRUCTION OF TREATMENT FACILITIES OF ACID MINE DRAINAGE
RAUSCH CREEK WATERSHED
SCHUYLKILL COUNTY, PENNSYLVANIA

JOB NO: 6805
DATE: NOV. 1969
SCALE: NOTED
DRAWN: JEAN JUNCTION-JAC
APPROVED: THR JOL

ANTHRACITE RESEARCH & DEVELOPMENT CO. INC.
consulting engineers
POTTSVILLE TAMAQUA
PENNSYLVANIA

DRAWING NO:
C-11

REVERSE PRODUCES MIRROR IMAGE