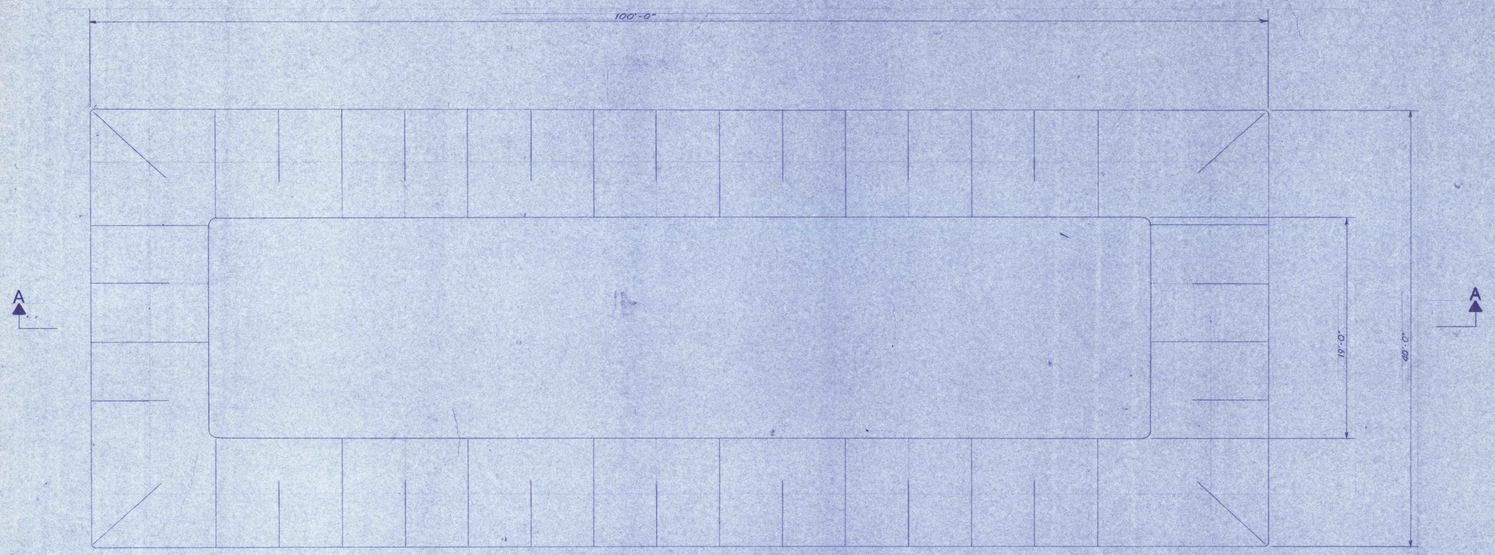

PLAN

SCALE: 1/16"=1'-0"

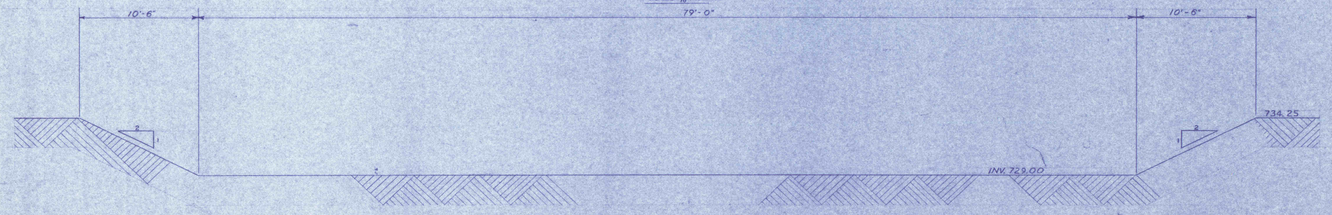

SECTION A-A

SCALE: 1/4"=1'-0"

PRE-FINAL

REVISIONS

SLUDGE HOLDING PIT

CONSTRUCTION OF TREATMENT FACILITIES OF ACID MINE DRAINAGE
RAUSCH CREEK WATERSHED
SCHUYLKILL COUNTY PENNSYLVANIA

JOB NO: 6805
DATE: NOV. 1969
SCALE: NOTED
DRAWN: J. S. N.
APPROVED: T. H. R. J. J. L.

ANTHRACITE
RESEARCH & DEVELOPMENT CO. INC.
consulting engineers
POTTSVILLE PENNSYLVANIA TAMAQUA

DRAWING NO: C-21

COMMONWEALTH OF PENNSYLVANIA REGISTERED PROFESSIONAL ENGINEER THOMAS H. RILE No. 7962-E

COMMONWEALTH OF PENNSYLVANIA REGISTERED PROFESSIONAL ENGINEER JOHN J. LEVENDUSKY No. 8014-E

STRATAT PRODUCTS INC. PORT WASHINGTON, N.Y.