


GENERAL NOTES:
REFER TO DWG. NO. FOR LOCATION OF SPILLWAY NO. 2.

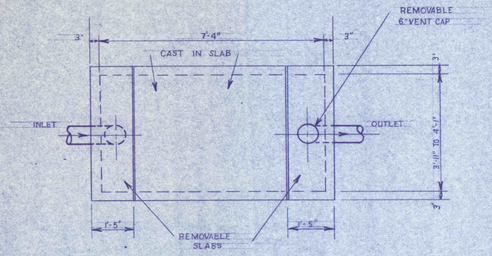


PLAN
SEPTIC TANK - 1000 GAL. WORKING CAP.
SCALE: 1/2"=1'-0"

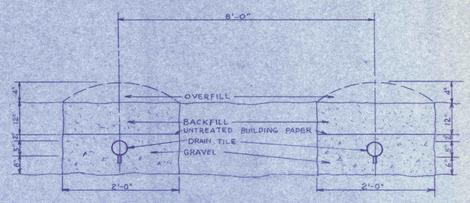


TILE TRENCH DETAIL
NO SCALE

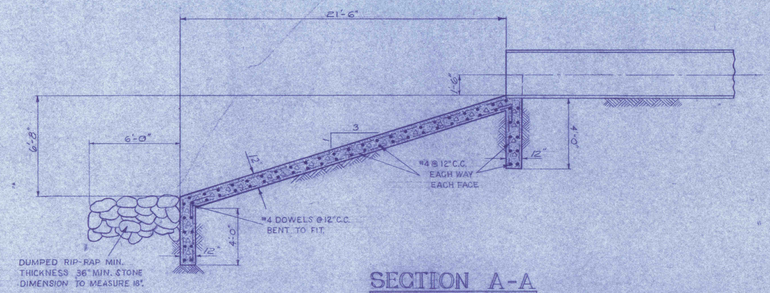


SECTION A-A
SCALE: 1/4"=1'-0"

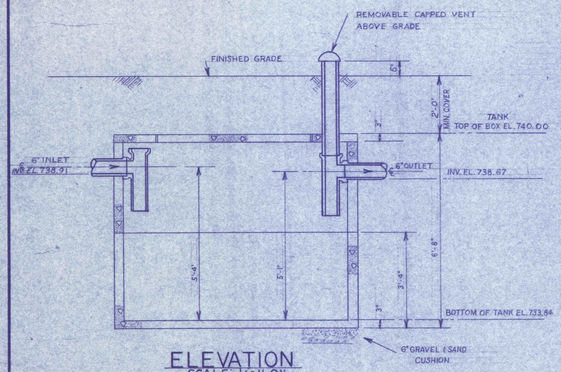

ELEVATION
SCALE: 1/2"=1'-0"

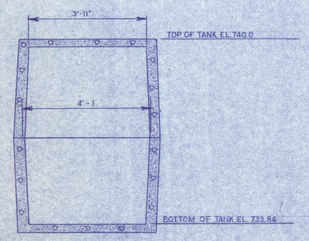


END SECTION
SCALE: 1/2"=1'-0"

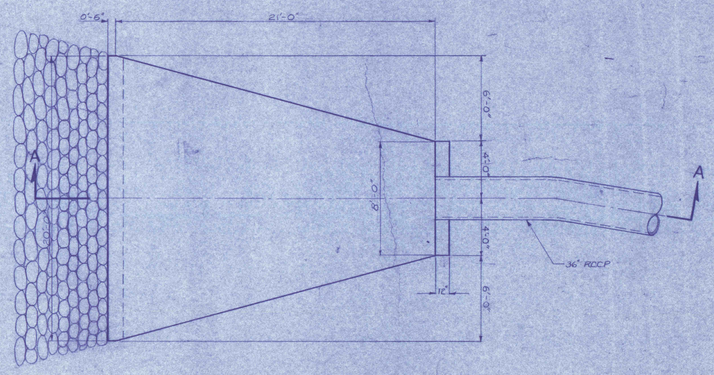


PLAN
SCALE: 1/4"=1'-0"

SPLASHPAD
DETAIL NO. 8

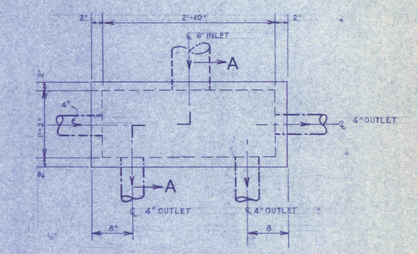

PLAN
SCALE: 1"=1'-0"

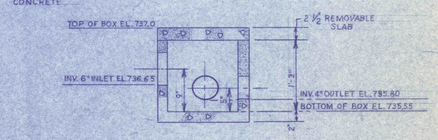

SECTION A-A

PRE-FINAL

REVISIONS

CONSTRUCTION DETAILS

CONSTRUCTION OF TREATMENT FACILITIES OF ACID MINE DRAINAGE
RAUSCH CREEK WATERSHED
SCHUYLKILL COUNTY PENNSYLVANIA

JOB NO: 6805
DATE: NOV. 1969
SCALE: NOTED
DRAWN: J.S.N.
APPROVED: H. L. J. J. L.

ANTHRACITE RESEARCH & DEVELOPMENT CO. INC.
consulting engineers
POTTSVILLE TAMAQUA
PENNSYLVANIA

DRAWING NO:
C-25

THOMAS M. RILE — COMMONWEALTH OF PENNSYLVANIA — REGISTERED PROFESSIONAL ENGINEER — No. 19651
JOHN J. LEVRULIC — COMMONWEALTH OF PENNSYLVANIA — REGISTERED PROFESSIONAL ENGINEER — No. 9311

STEWART PRINTERS INC., PORT WASHINGTON, N.Y.