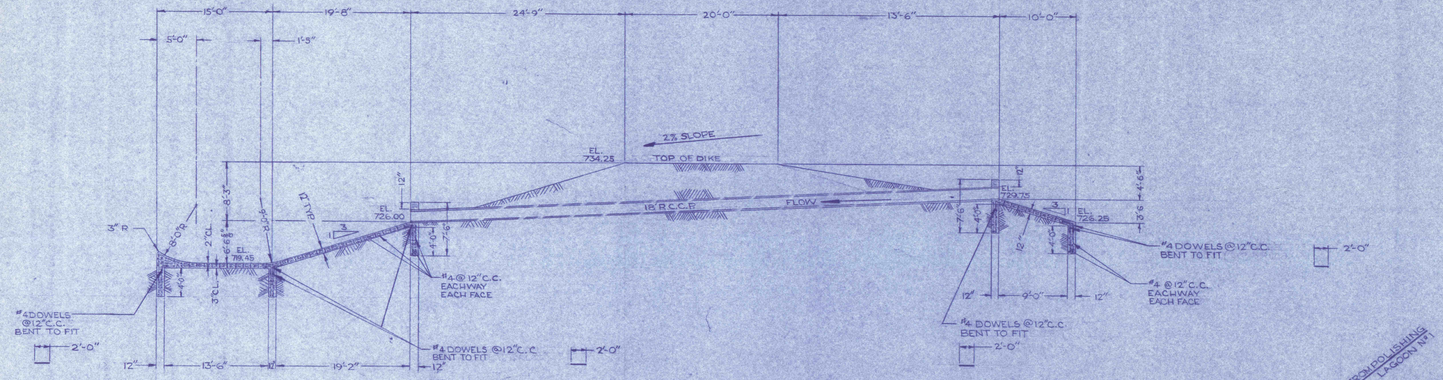

SECTION A-A
SCALE 1/8"=1'-0"

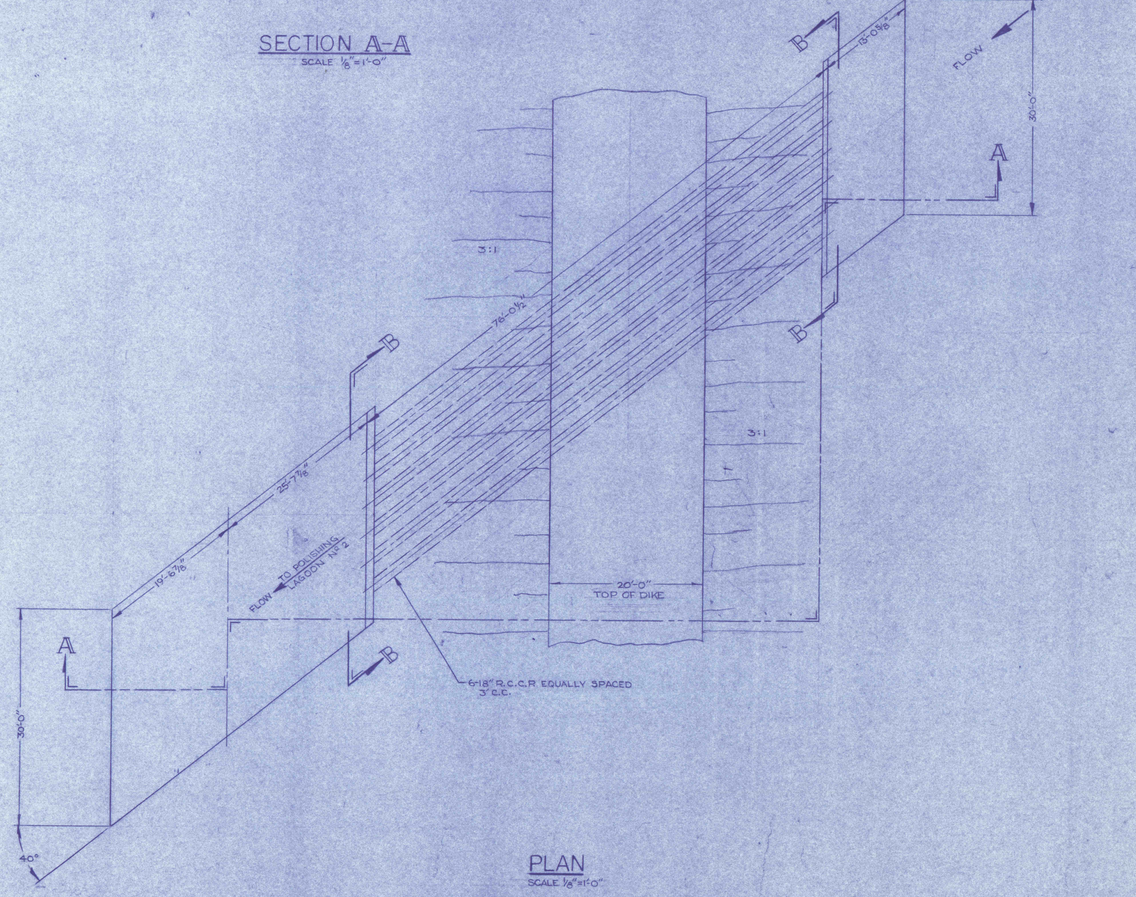

PLAN
SCALE 1/8"=1'-0"

DETAIL Nº9
OVERFLOW STRUCTURE

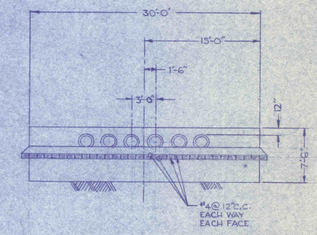

PSEUDO SECTION B-B
SCALE 1/8"=1'-0"

GENERAL NOTES

1. REFER TO DWG. Nº C-1 FOR LOCATION OF OVERFLOW STRUCTURE.

PRE-FINAL

REVISIONS

CONSTRUCTION DETAILS

CONSTRUCTION OF TREATMENT FACILITIES OF ACID MINE DRAINAGE
RAUSCH CREEK WATERSHED
SCHUYLKILL COUNTY, PENNSYLVANIA

ANTHRACITE RESEARCH & DEVELOPMENT CO. INC.
consulting engineers
POTTSVILLE TAMAQUA
PENNSYLVANIA

JOB NO: 2838
DATE: NOV. 1969
SCALE: AS NOTED
DRAWN: EW, WZW
APPROVED: THR, JJL

DRAWING NO:
C-26

THOMAS H. RICE — PROFESSIONAL ENGINEER — No. 11661 — COMMONWEALTH OF PENNSYLVANIA

JOHN J. LEYKUC — PROFESSIONAL ENGINEER — No. 11614 — COMMONWEALTH OF PENNSYLVANIA

DIETZGEN 1RRM Tracing Vellum 35134

STANDARD PRODUCTS INC., PORT WASHINGTON, N.Y.