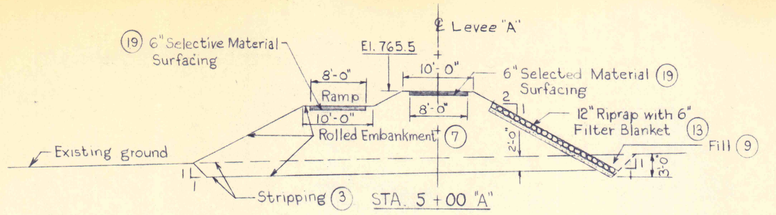

STA. 5 + 00 "A"

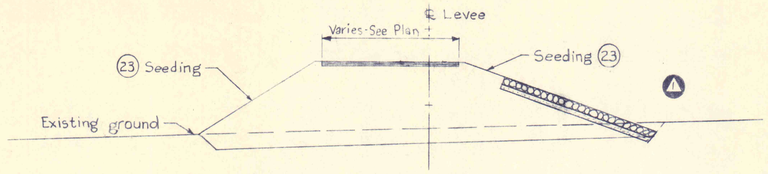

STA. 4 + 63 "A"

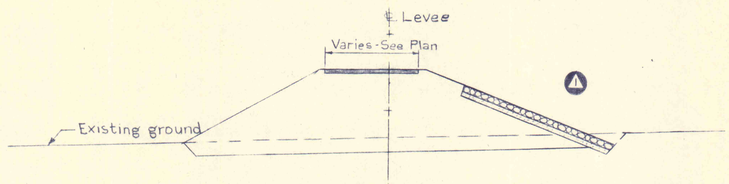

STA. 4 + 50 "A"

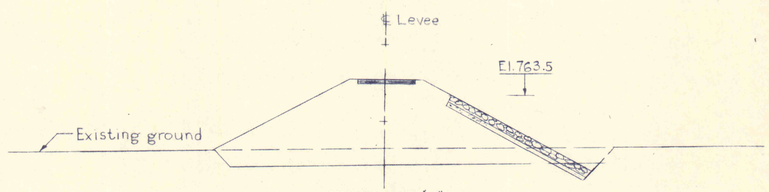

STA. 4 + 00 "A"

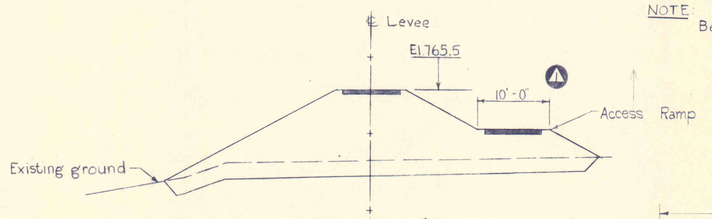

STA. 3 + 00 "A"

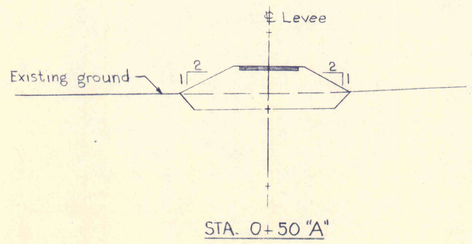

STA. 0 + 50 "A"

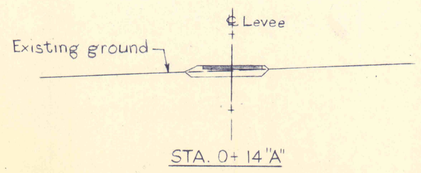

STA. 0 + 14 "A"

LEVEE "A"

NOTE:
Begin Riprap Sta. 3 + 50

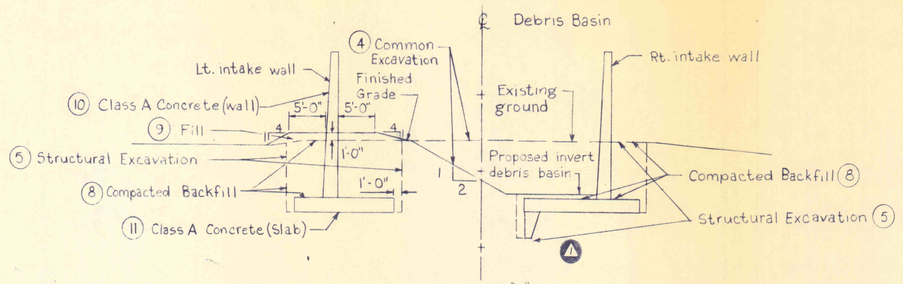

STA. 4 + 91 "C"

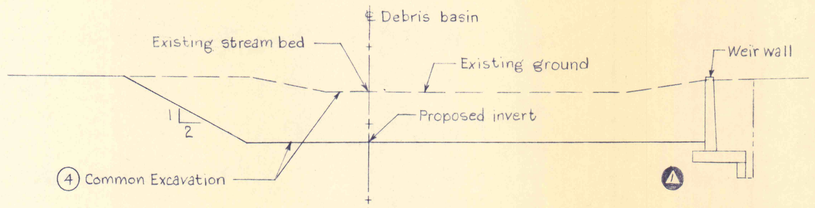

STA. 4 + 20 "C"

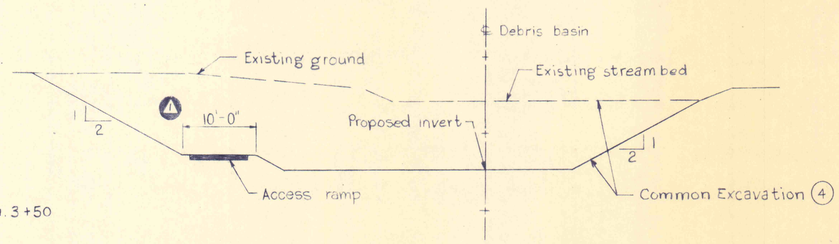

STA. 3 + 78 "C"

DEBRIS BASIN

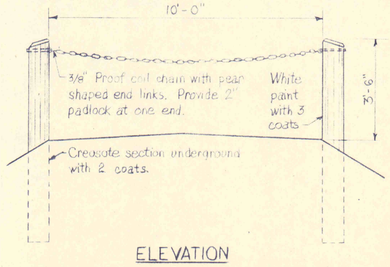

ELEVATION

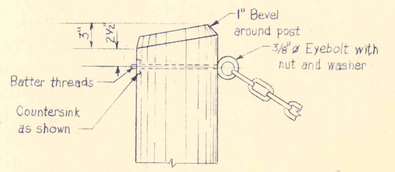

EYEBOLT DETAIL

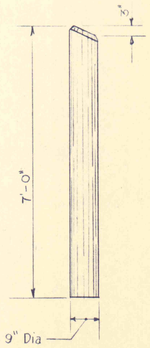

GUARD POST

BARRICADE DETAIL (25)
No Scale

REFERENCES:
1. For Plan and General Notes, see Dwg. No. 3
2. For Profiles, see Dwg. No. 4
3. For Concrete Notes, see Dwg. No. 6
4. For Details, see Dwg. No. 10.

NOTE:
All Cross-Sections are shown looking towards increasing stations.

NO.	DATE	REVISION	APPR.
3	5-30-75	Miscellaneous details, relocated	WTF
		levee "A" access ramp, added	
		barricade detail.	

SUBMITTED B.P. Rao
PROJECT CO-ORDINATOR

APPROVED Albert A. Ramini
CHIEF - DIVISION OF MINE RECLAMATION

APPROVED
DIRECTOR - BUREAU OF DESIGN

BONDILI P. RAO

COMMONWEALTH OF PENNSYLVANIA
DEPARTMENT OF ENVIRONMENTAL RESOURCES
OFFICE OF RESOURCES MANAGEMENT

CONTRACT NO. SL112-8

MINE DRAINAGE POLLUTION ABATEMENT
HEADWORK MODIFICATIONS
AND FLOOD PROTECTION
RAUSCH CREEK TREATMENT PLANT
SCHUYLKILL CO. PENNSYLVANIA

CROSS SECTIONS LEVEE A AND DEBRIS BASIN

DRAWN BY	DATE	DRAWING NO.
W.T. FECHTER	5-15-75	8 of 10
CHECKED BY	SCALE	
B.P.R.	1" = 10'	