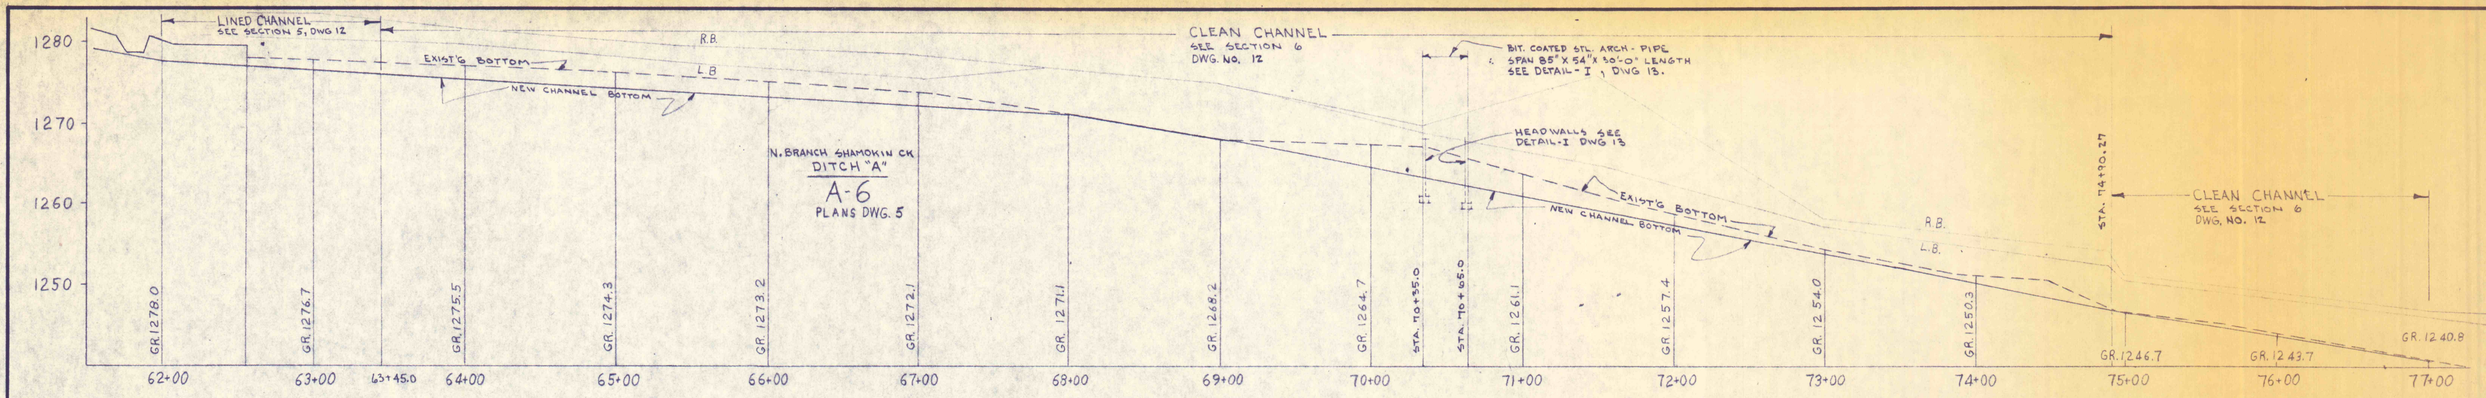

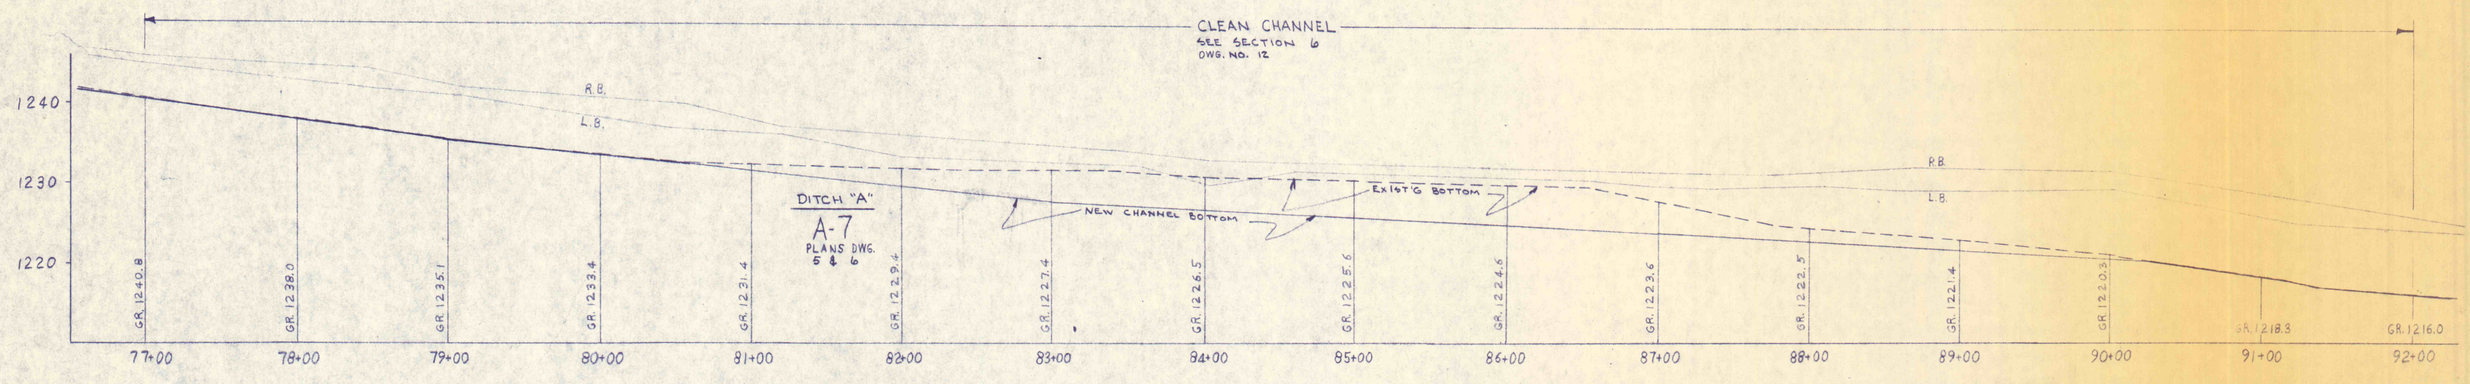

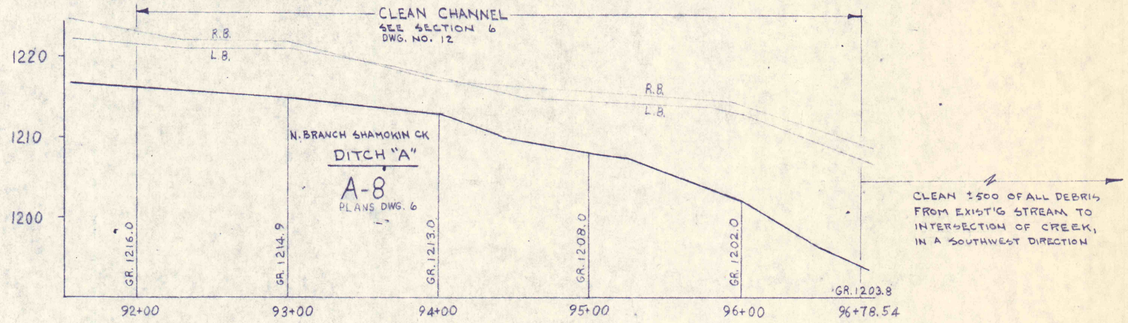

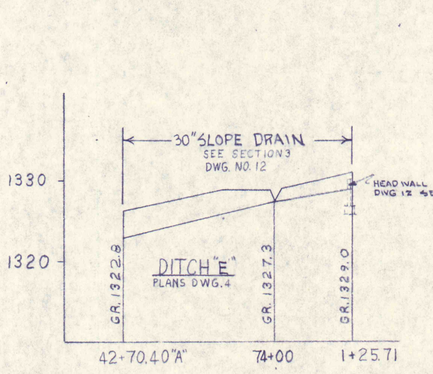

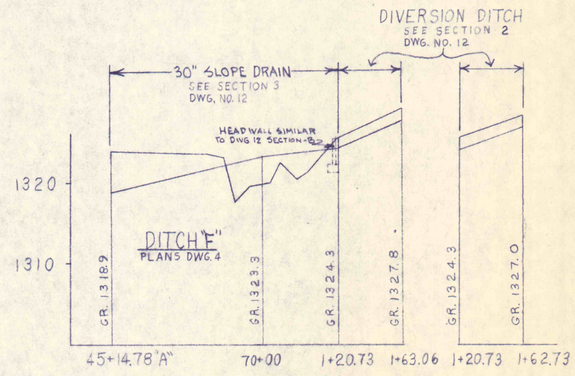

PROFILES OF DITCHES - A, E & F

SCALE = HORIZONTAL - 1" = 50' VERTICAL - 1" = 10'

NO.	DATE	REVISION

SUBMITTED
PROFESSIONAL

APPROVED
CHIEF-DIVISION OF MINE DRAINAGE REHABILITATION

APPROVED
DIRECTOR - BUREAU OF CONSULTING SERVICES

COMMONWEALTH OF PENNSYLVANIA
REGISTERED PROFESSIONAL
JOHN F LAUKAITIS, JR.
ENGINEER No. 6741 E

COMMONWEALTH OF PENNSYLVANIA
DEPARTMENT OF ENVIRONMENTAL RESOURCES
OFFICE OF ENGINEERING AND CONSTRUCTION

PROJECT NO. SL 113-2

MINE DRAINAGE POLLUTION ABATEMENT
QUICK STARTS A and B
SHAMOKIN CREEK WATERSHED

JOHN S. LUCKENS ASSOC.

P. O. Box 190 Shamokin, Penna.

PROFILES OF DITCH A, E & F

DRAWN BY	DATE	DRAWING NO.
	May 7, 1973	10 of 14
CHECKED BY	SCALE	
	As Shown	