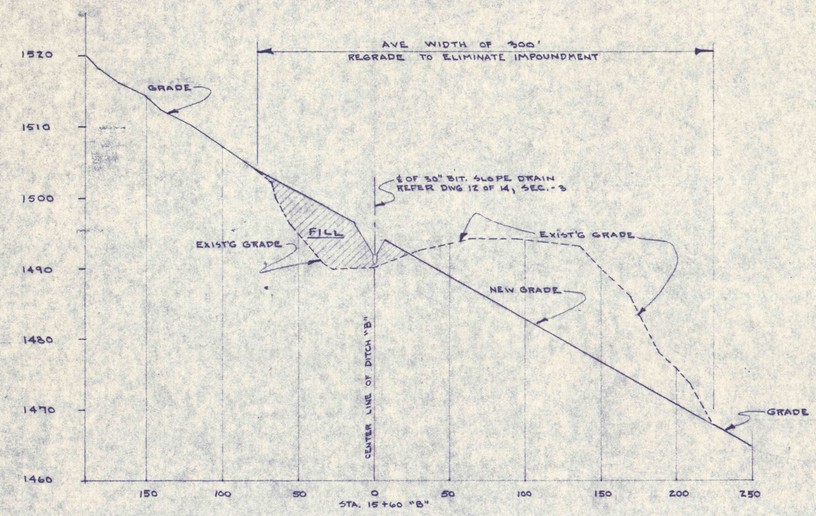

TYPICAL SECTION OF DITCH "B" (STA. 15+60) - ⑩

SCALE - HORIZONTAL - 1" = 50' VERTICAL - 1" = 10'

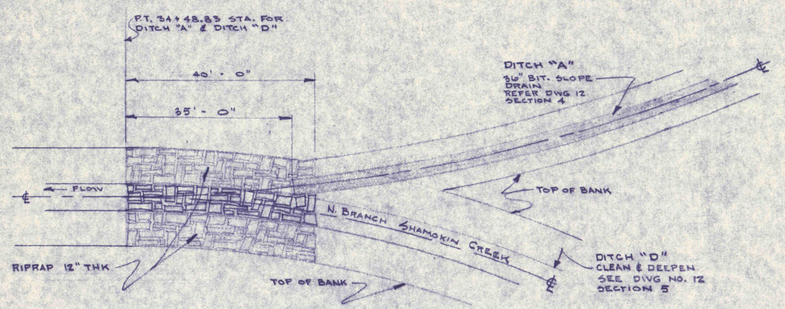

DETAIL OF CONNECTION AT DITCH "A" & "D" - ⑥

SCALE - 1/16" = 1' - 0"

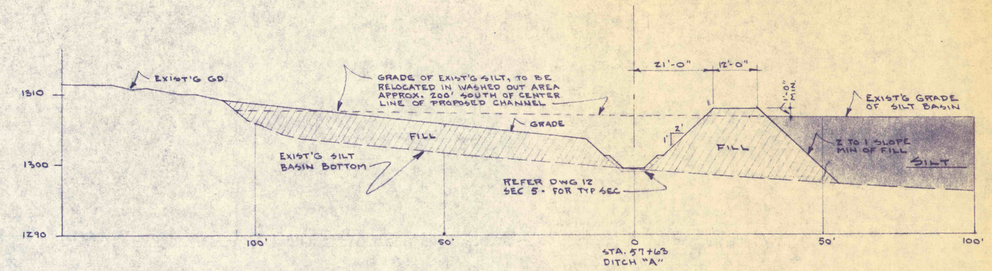

TYPICAL SECTION OF LINED CHANNEL AT SILT BASIN (DITCH "A" STA 57+63) - ⑪

SCALE - HORIZONTAL - 1" = 20' VERTICAL - 1" = 10'

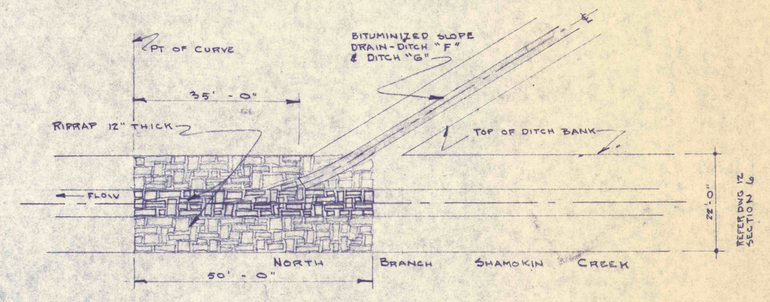

TYPICAL DETAIL OF CONNECTION DITCH "A" & "G" (DITCH "A" & "H" SIMILAR) - ⑫

SCALE - 1/16" = 1' - 0"

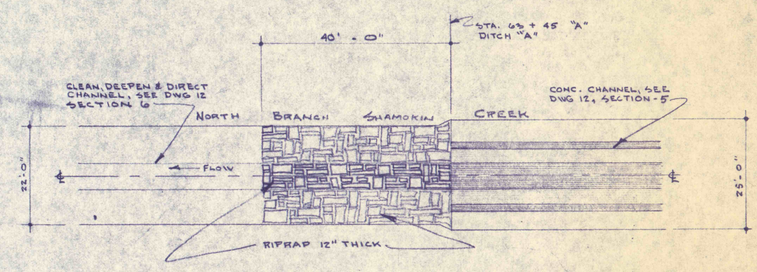

DETAIL OF DITCH "A" AT END OF LINED CHANNEL (STA. 63+45 "A") - ⑬

SCALE - 1/16" = 1' - 0"

NO.	DATE	REVISION	APPR.

SUBMITTED

PROFESSIONAL

APPROVED

CHIEF - DIVISION OF MINE DRAINAGE REHABILITATION

APPROVED

DIRECTOR - BUREAU OF CONSULTING SERVICES

COMMONWEALTH OF PENNSYLVANIA
DEPARTMENT OF ENVIRONMENTAL RESOURCES
OFFICE OF ENGINEERING AND CONSTRUCTION

PROJECT NO. SL 113-2

MINE DRAINAGE POLLUTION ABATEMENT
QUICK STARTS A and B
SHAMOKIN CREEK WATERSHED

JOHN S. LUCKENS ASSOC.

P. O. Box 190 Shamokin, Penna.

SECTIONS & DET

DRAWN BY	DATE	DRAWING
	May 7, 1973	
CHECKED BY	SCALE	
	As Shown	