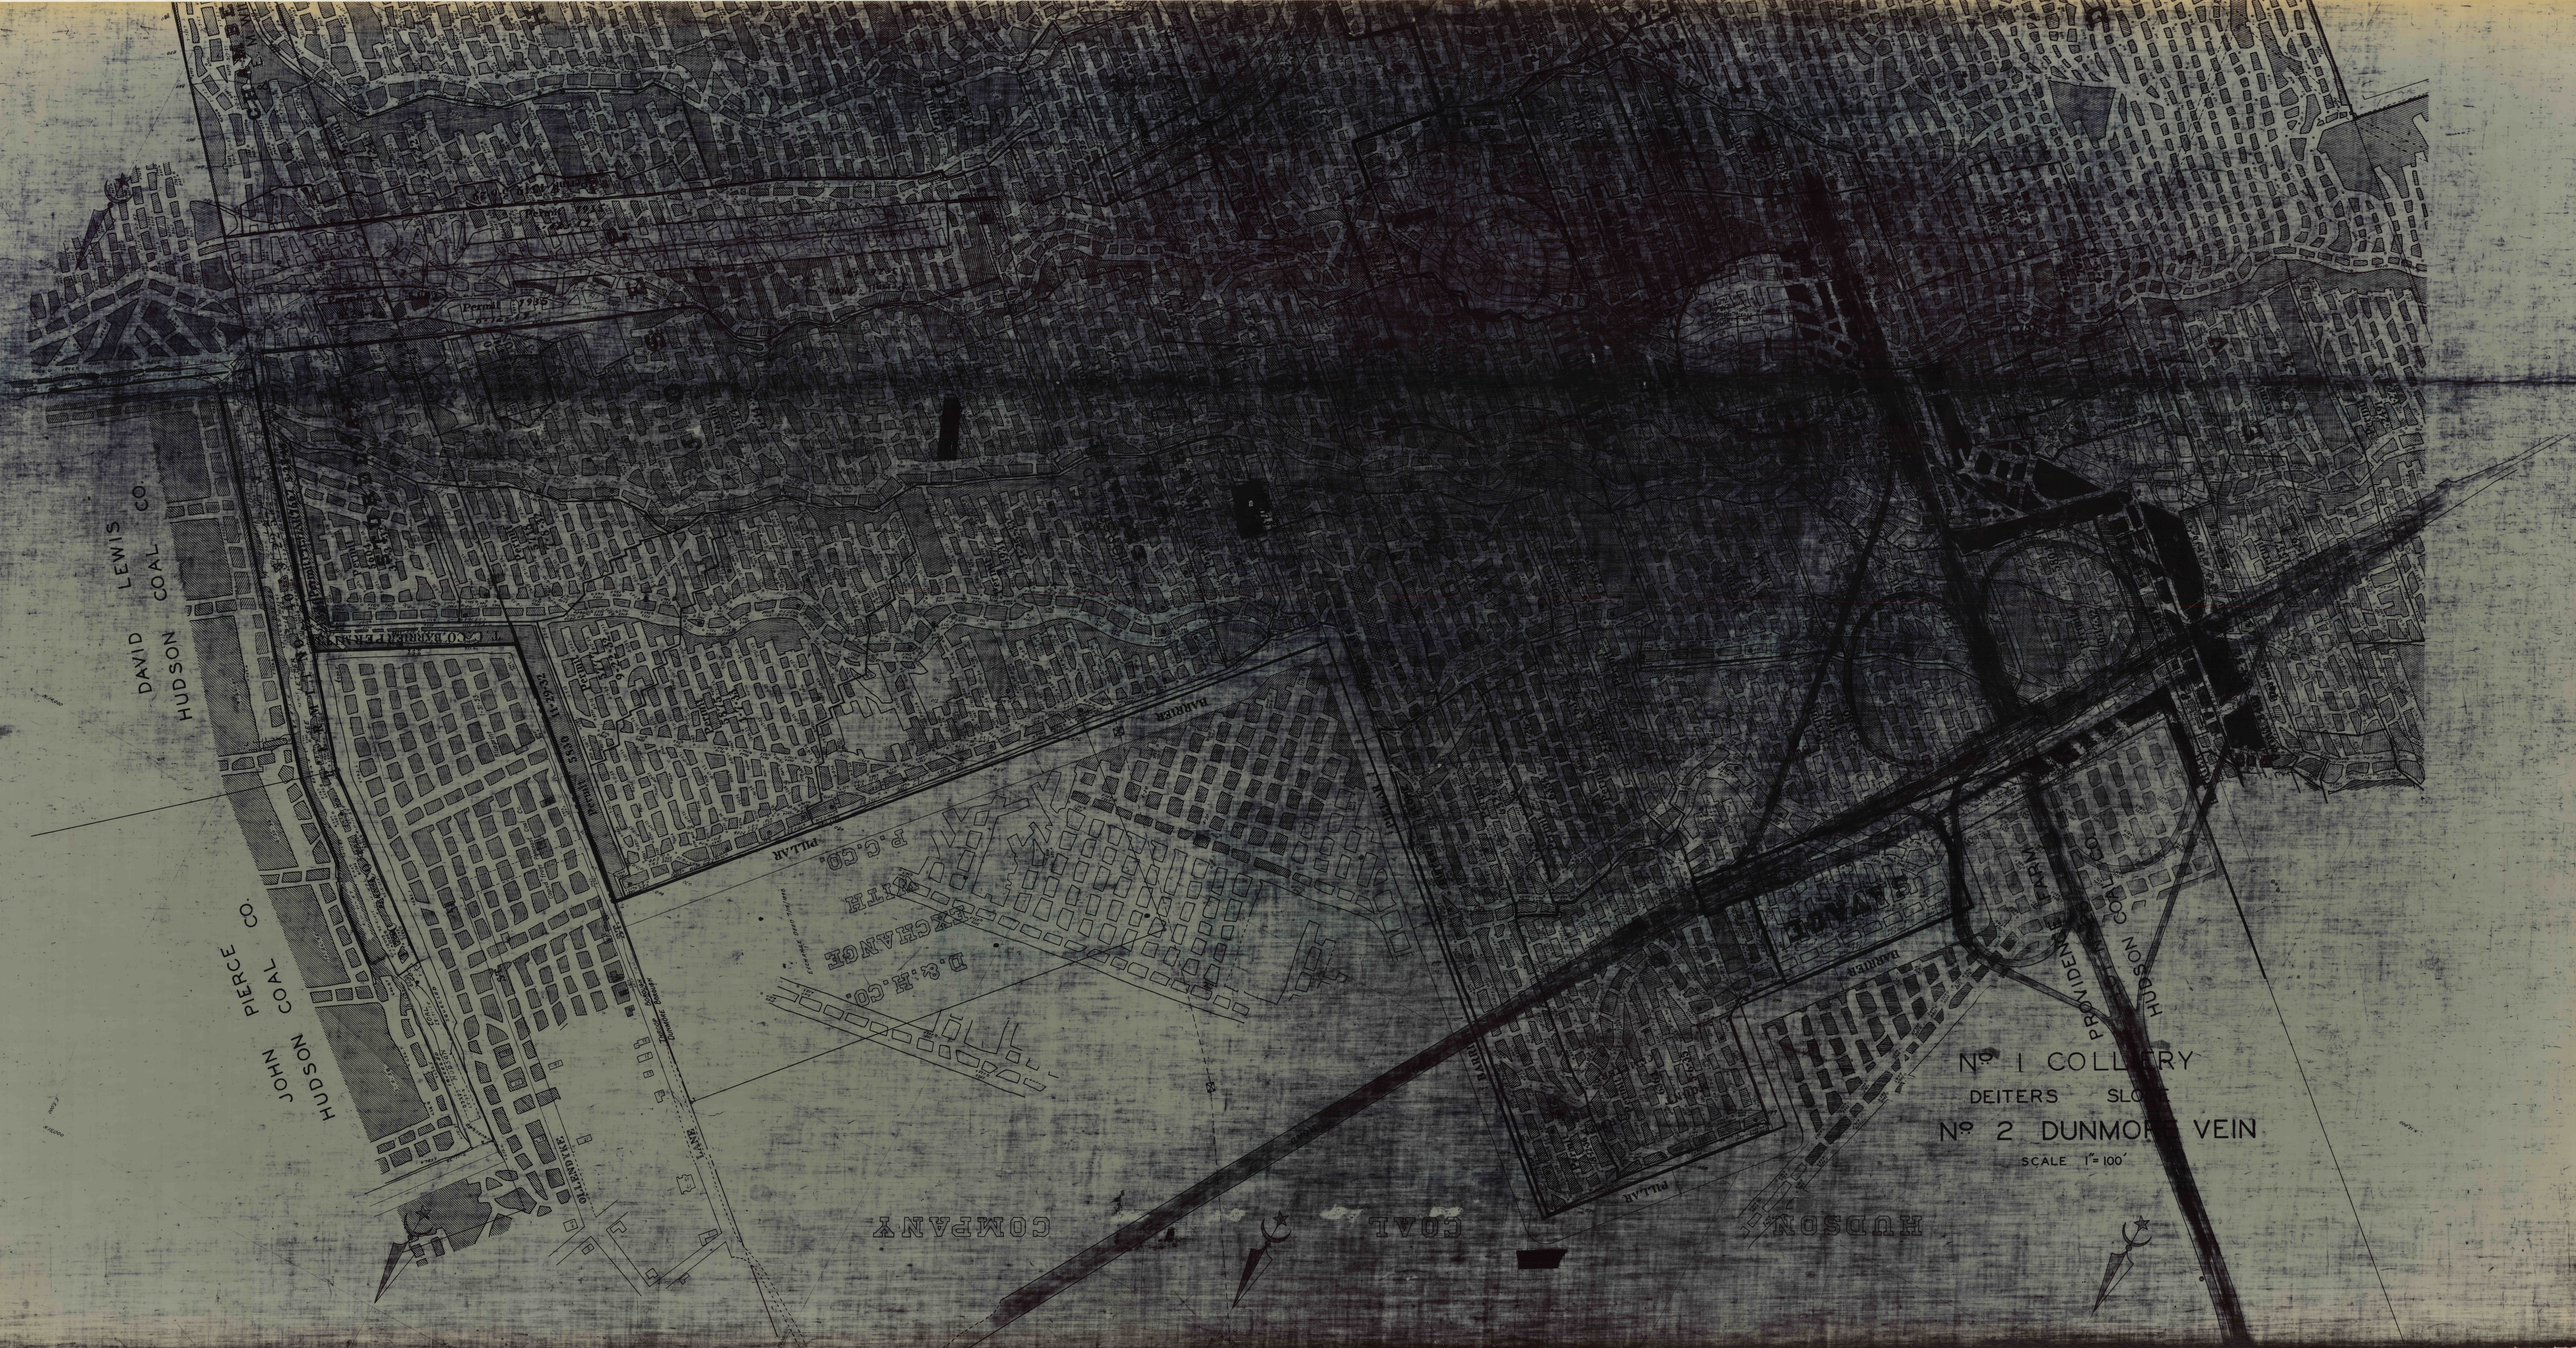
DAVID LEWIS
HUDSON COAL CO.
JOHN PIERCE CO.
HUDSON COAL
PROVIDENCE COAL CO.
HUDSON COAL COMPANY
R.&.H. CO.
CHANGE
SMITH
F.C.CO.
PILLAR
BARRIER
JONES
No 1 COLLIERY
DEITERS SLOPE
No 2 DUNMORE VEIN
SCALE 1" = 100'